


MATERIALS

T  
TH  
THW  
B  
F  
R

Plain Clay tiles  
Tile hanging  
Tile hanging with Winchester cutting at verge  
Horizontal Boarding  
Flat roof  
Render

Immerys Vintage  
Immerys Rustic Red  
Immerys Rustic Red  
Cedral Lap C18 Slate Grey  
Lead Grey coloured GRP flat roof membrane  
K Rend K1 Stirling White render

SEE SAMPLES AND DRAWING 106 FOR DETAILED MATERIAL SPECIFICATIONS AND EXAMPLE ILLUSTRATIONS

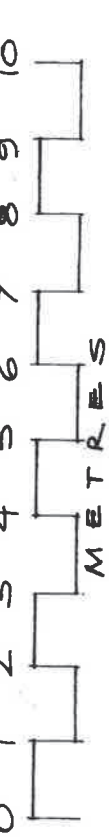

1:100

Immerys Vintage  
Immerys Rustic Red  
Immerys Rustic Red  
Cedral Lap C18 Slate Grey  
Lead Grey coloured GRP flat roof membrane  
K Rend K1 Stirling White render

Plain Clay tiles  
Tile hanging  
Tile hanging with Winchester cutting at verge  
Horizontal Boarding  
Flat roof  
Render

T  
TH  
THW  
B  
F  
R

THW


T

T

T

T


ARUN DISTRICT COUNCIL M/123/17/HH

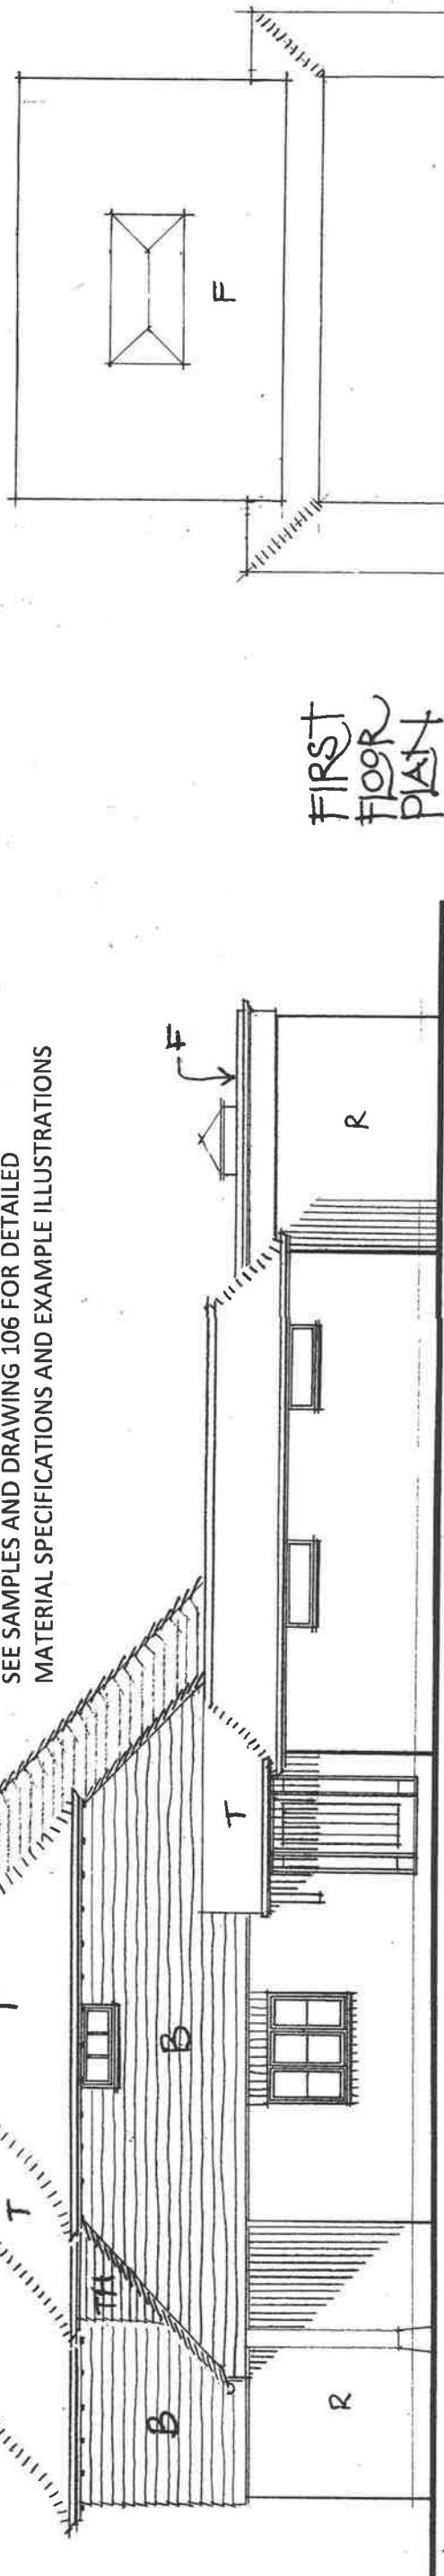


EAST ELEVATION

ALTERATION AND EXTENSION  
AT  
93 MIDDLETON ROAD MIDDLETON-ON-SEA  
WEST SUSSEX

FIRST  
FLOOR  
PLAN

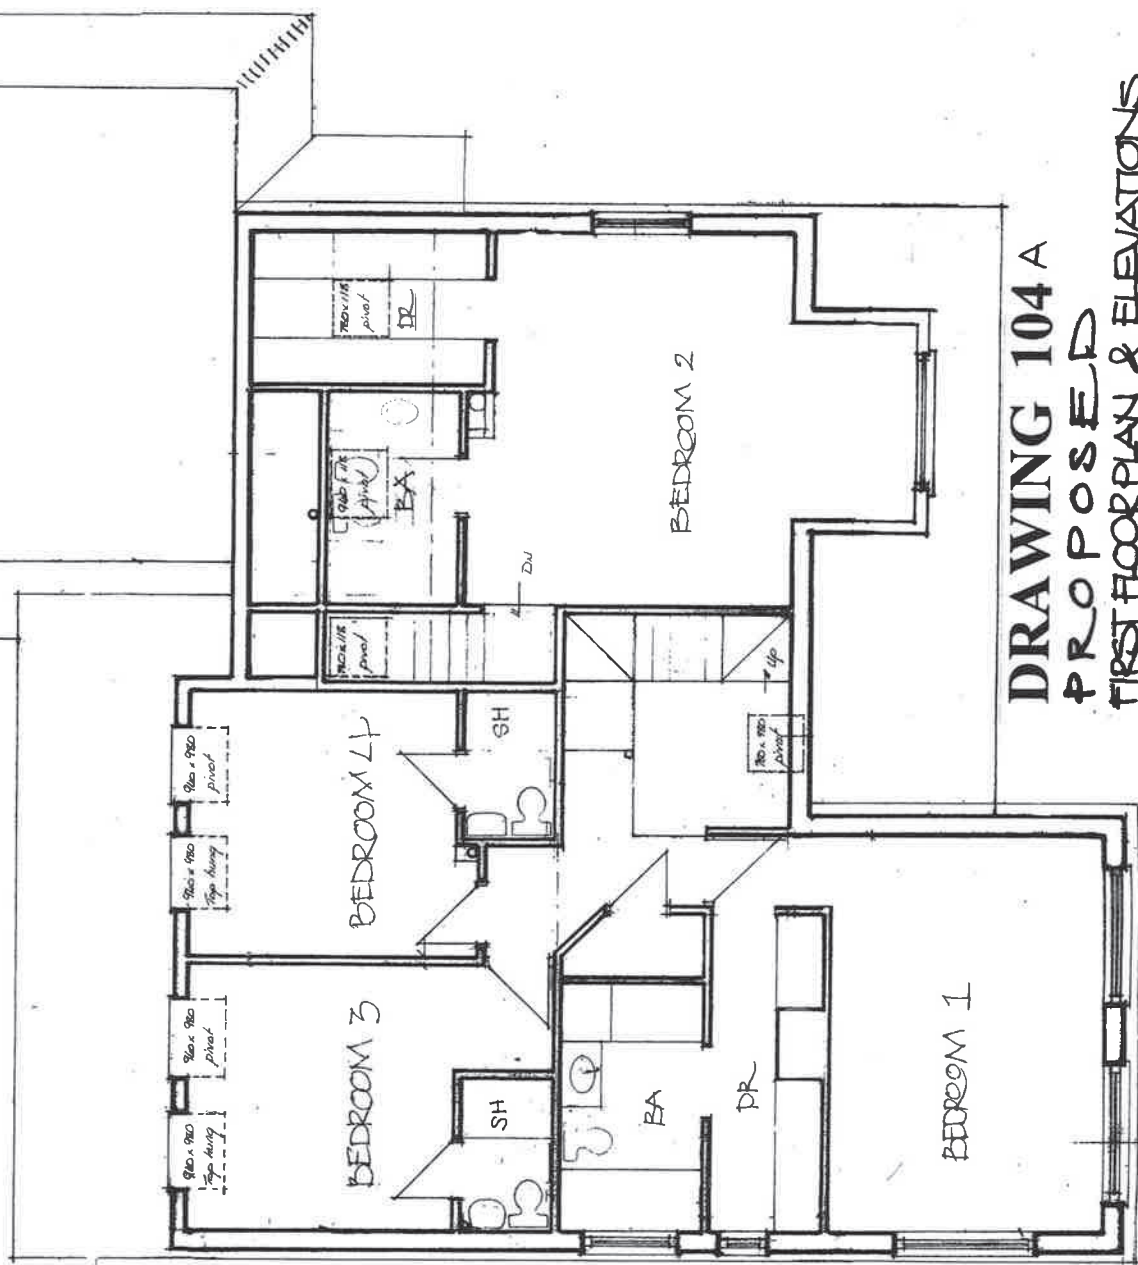

DRAWING 104 A  
PROPOSED  
FIRST FLOOR PLAN & ELEVATIONS  
1:100  
APRIL 2018

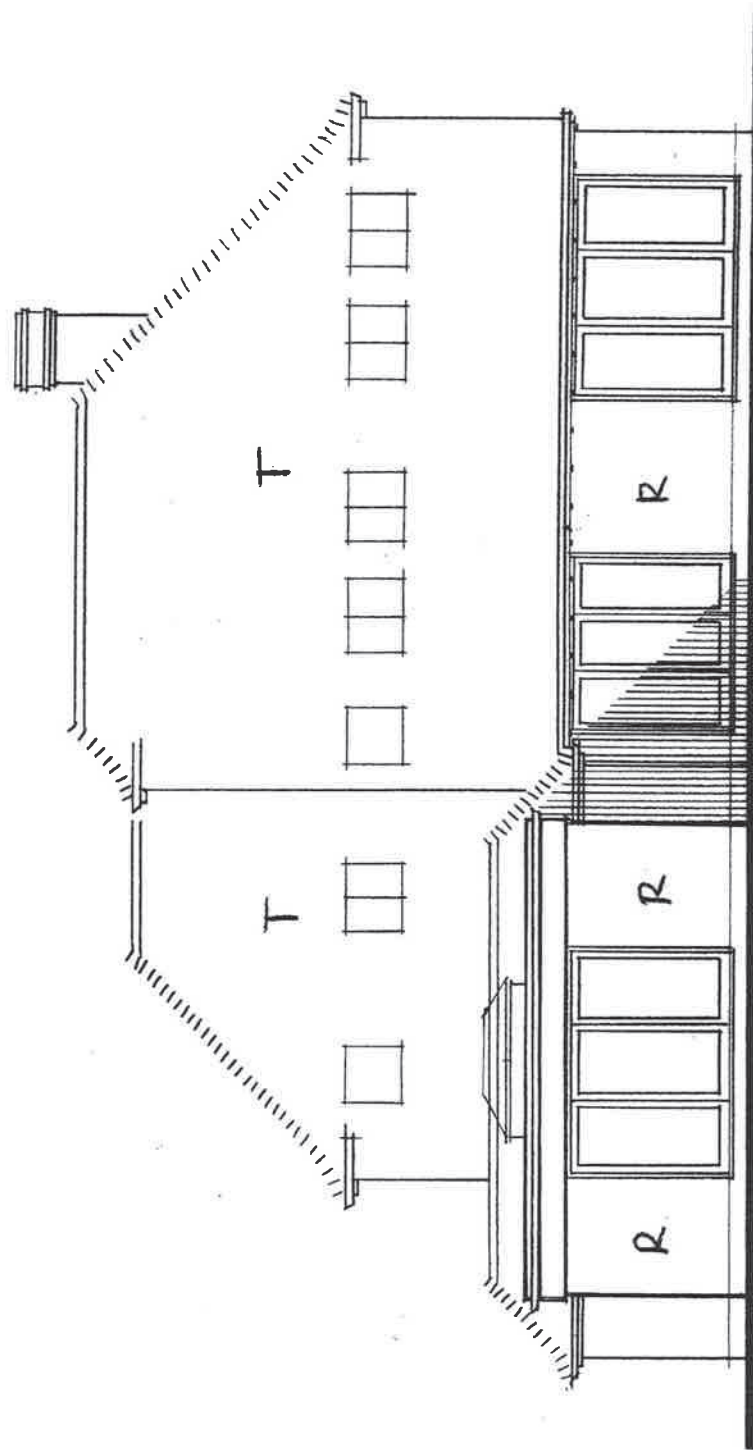

NORTH ELEVATION

REVISION A  
16<sup>th</sup> MAY 2018

Materials references added to elevations in accordance with LPA's Request