

Notes

Survey is referenced to OS Grid and Level Datum.

Sumo
Survey

SUMMO SERVICES Ltd
HARDING ROAD
WIMBORNE
DORSET
BH20 4JG
Tel: 01202 850000
Fax: 01202 850001
www.summoservices.com

Title: Street Scene

Client: Jeff Wilson

Project: 93 Middleton Road

Date Completed: 12/04/2018

Perit Code: P022 & OW

Surveyed: AMG, JHS


Drawn: MA

Checked: JHS

Dwg No: Sheet 01


Job No: SOR12053

Rev:

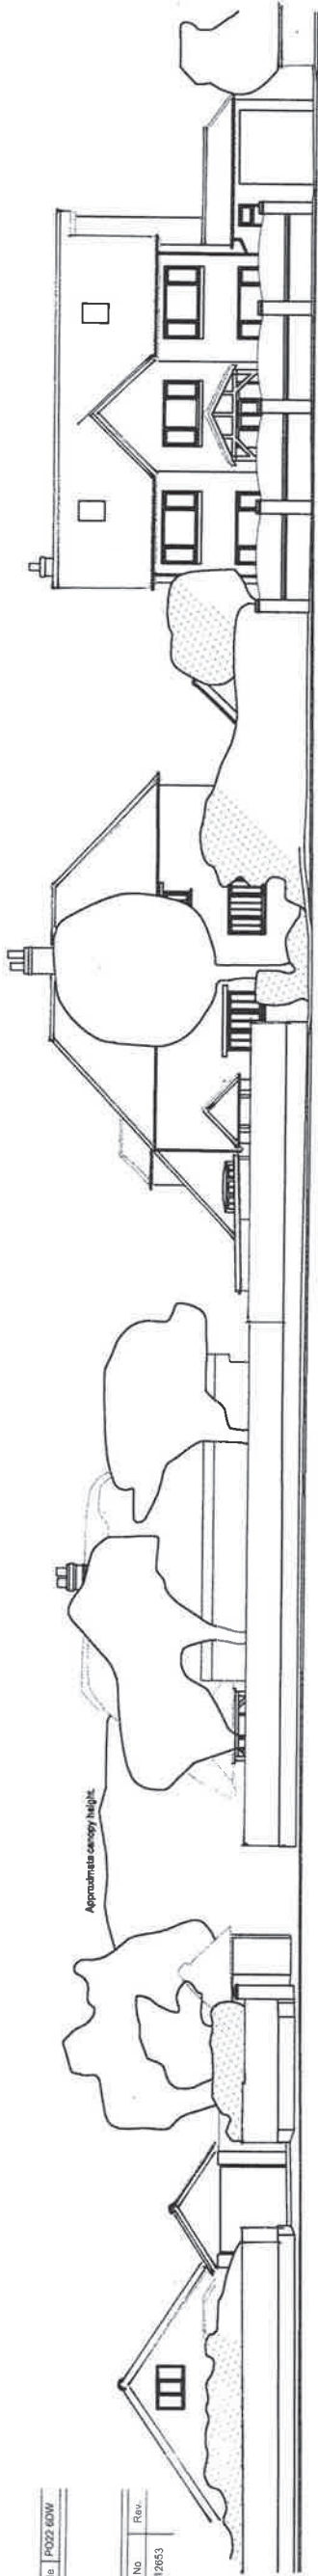


SURVEY AS EXISTING

MIDDLETON ROAD ELEVATION

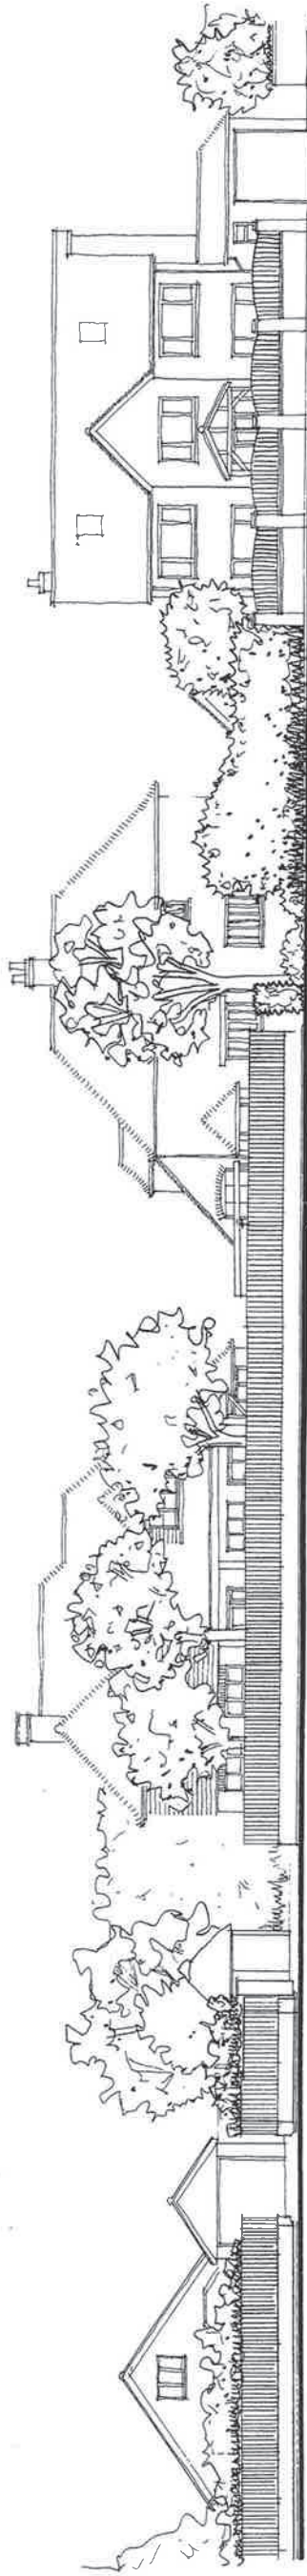

PROPOSED

DATUM 0.0 AOD

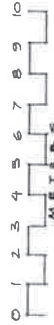

PROPOSED STREET ELEVATION BASED ON
ACCURATE SURVEY OF EXISTING STREET
SCENE BY SUMO SURVEY SERVICES LTD.

DRAWING 105
PROPOSED AND EXISTING
STREET ELEVATION
1:250
APRIL 2018

ALTERATION AND EXTENSION
AT
93 MIDDLETON ROAD MIDDLETON-ON-SEA
WEST SUSSEX