



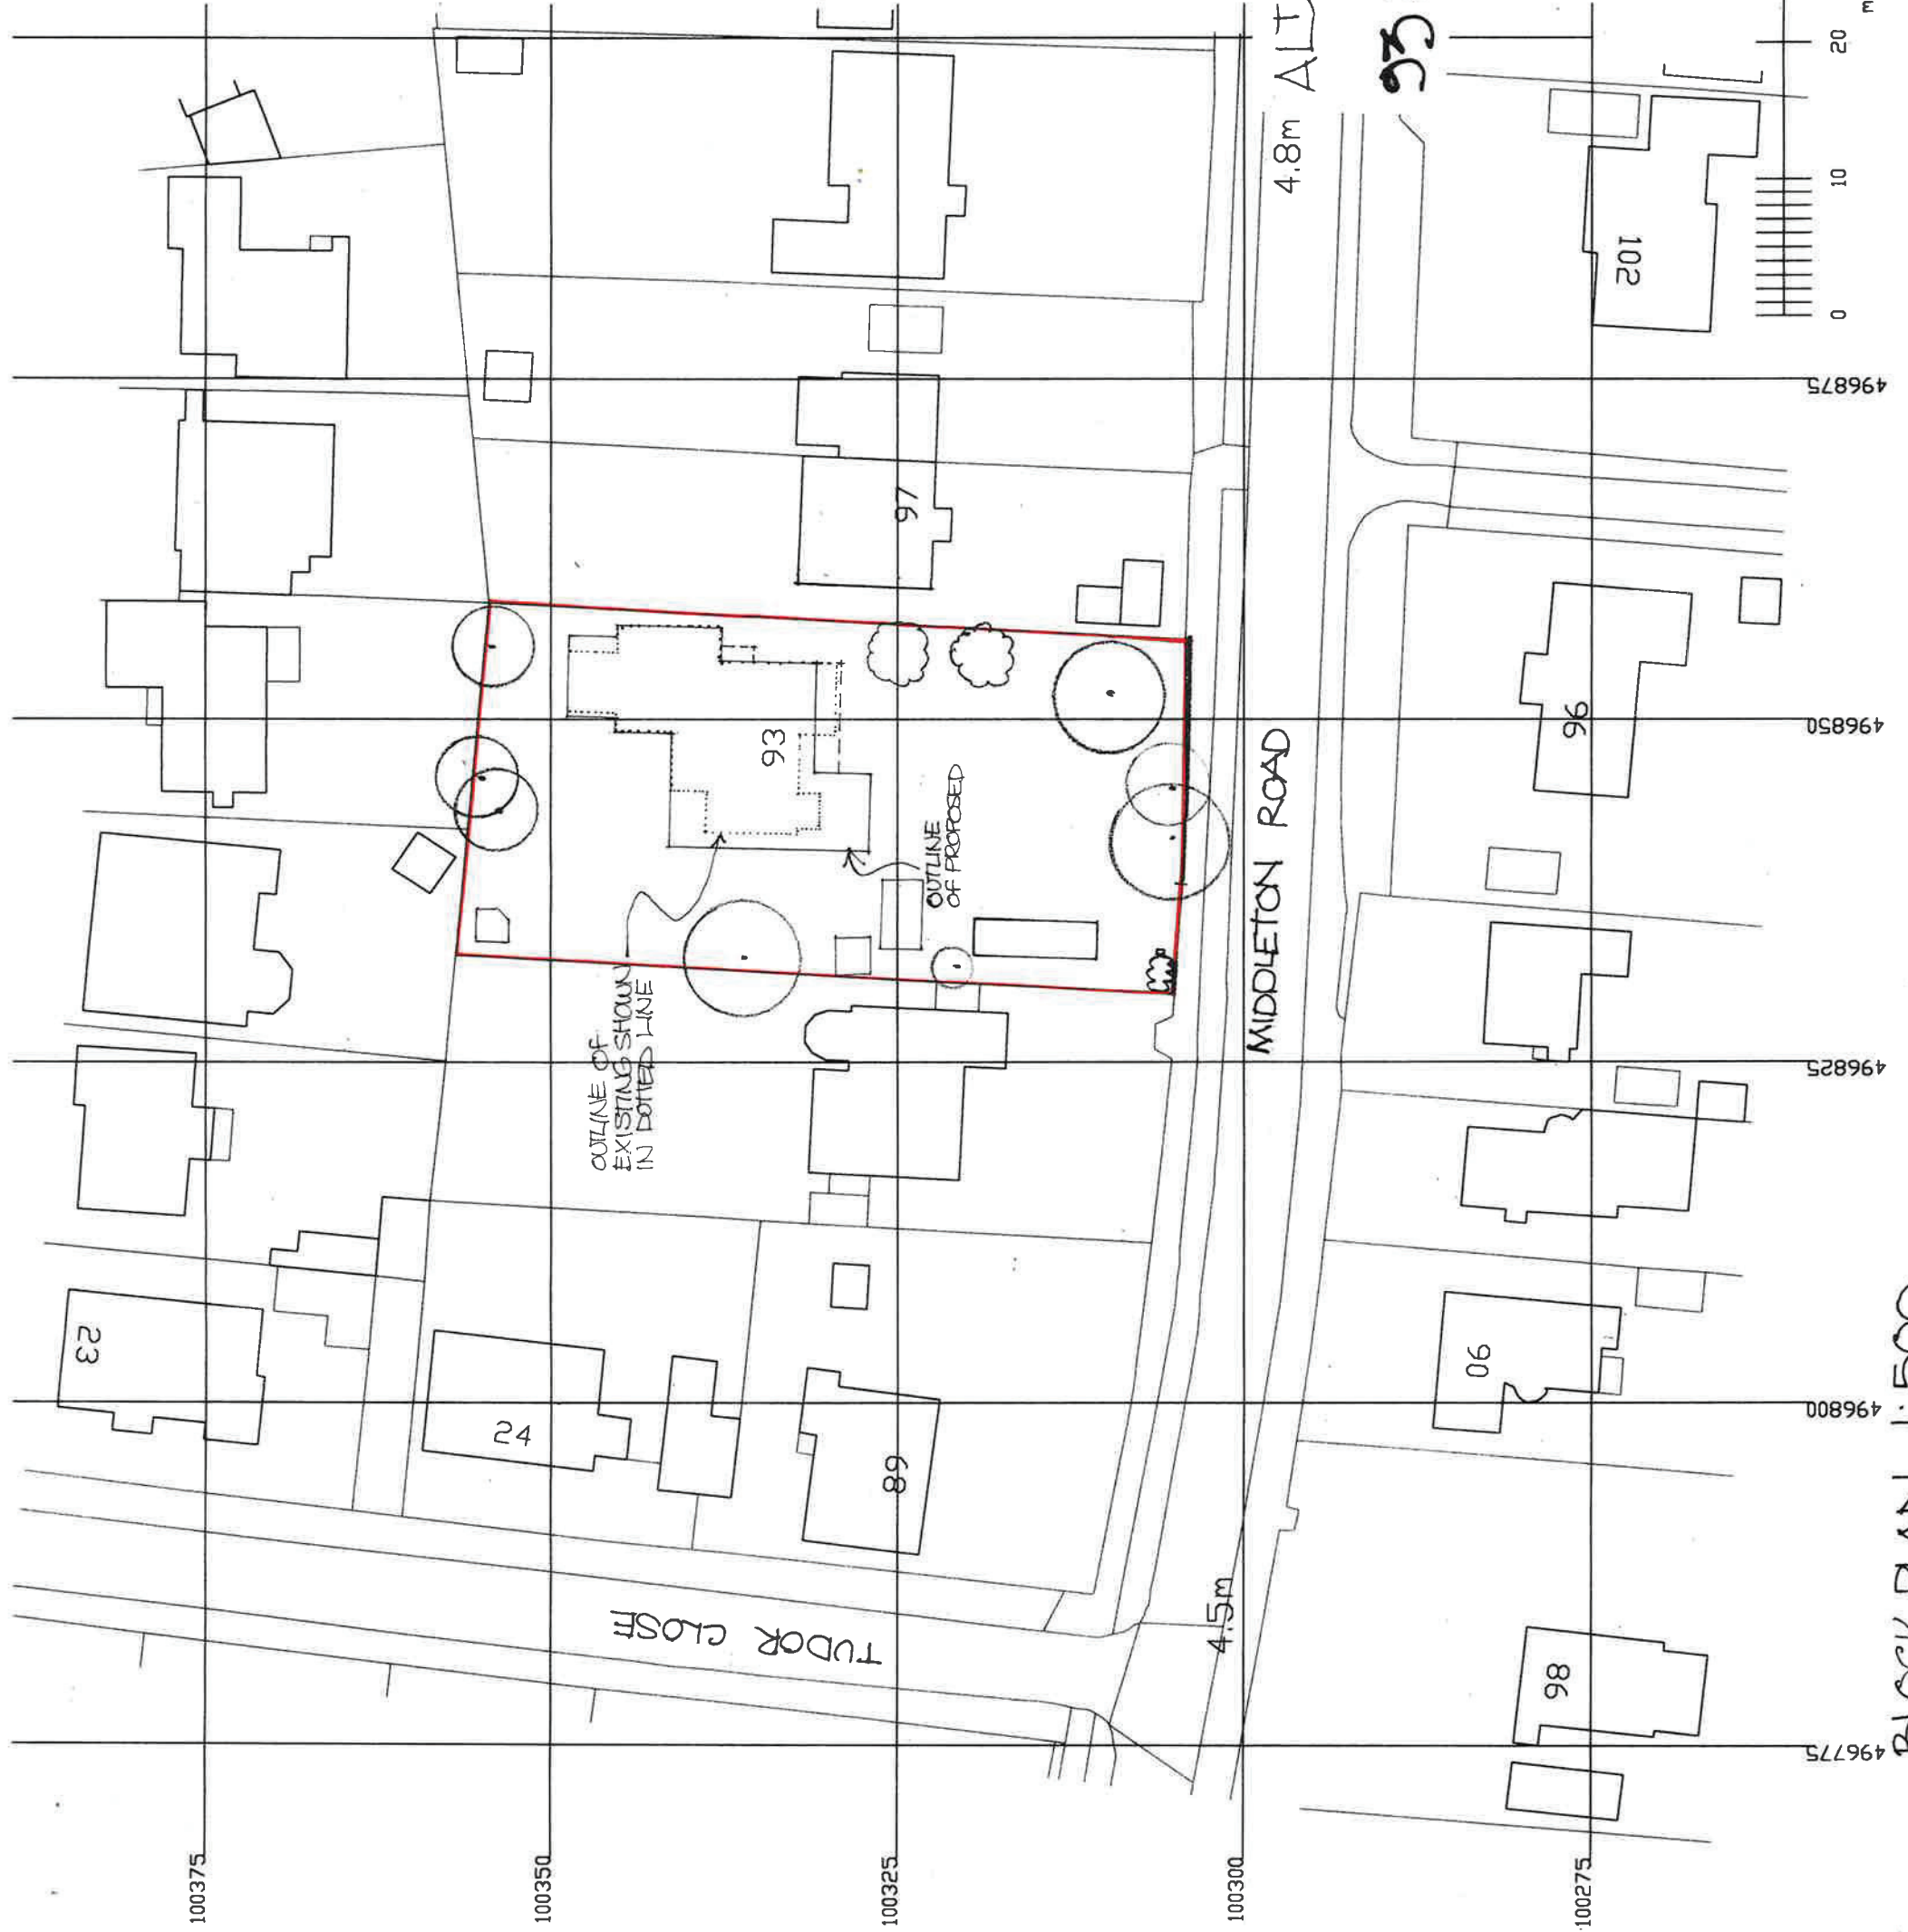

BLOCK PLAN 1:500

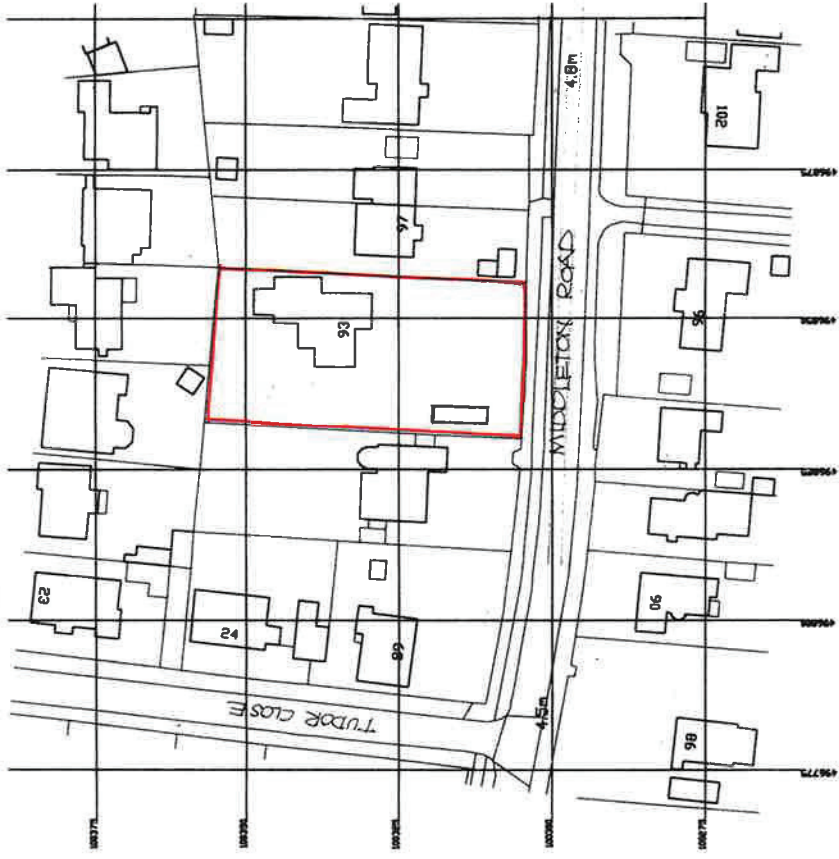

LOCATION PLAN 1:250

ALTERATION AND EXTENSION
AT

93 MIDDLETON ROAD MIDDLETON-ON-SEA
WEST SUSSEX

LOCATION AND BLOCK PLANS

1:250 AND 1:500
MAY 2018.

DRAWING 100