



Revisions:

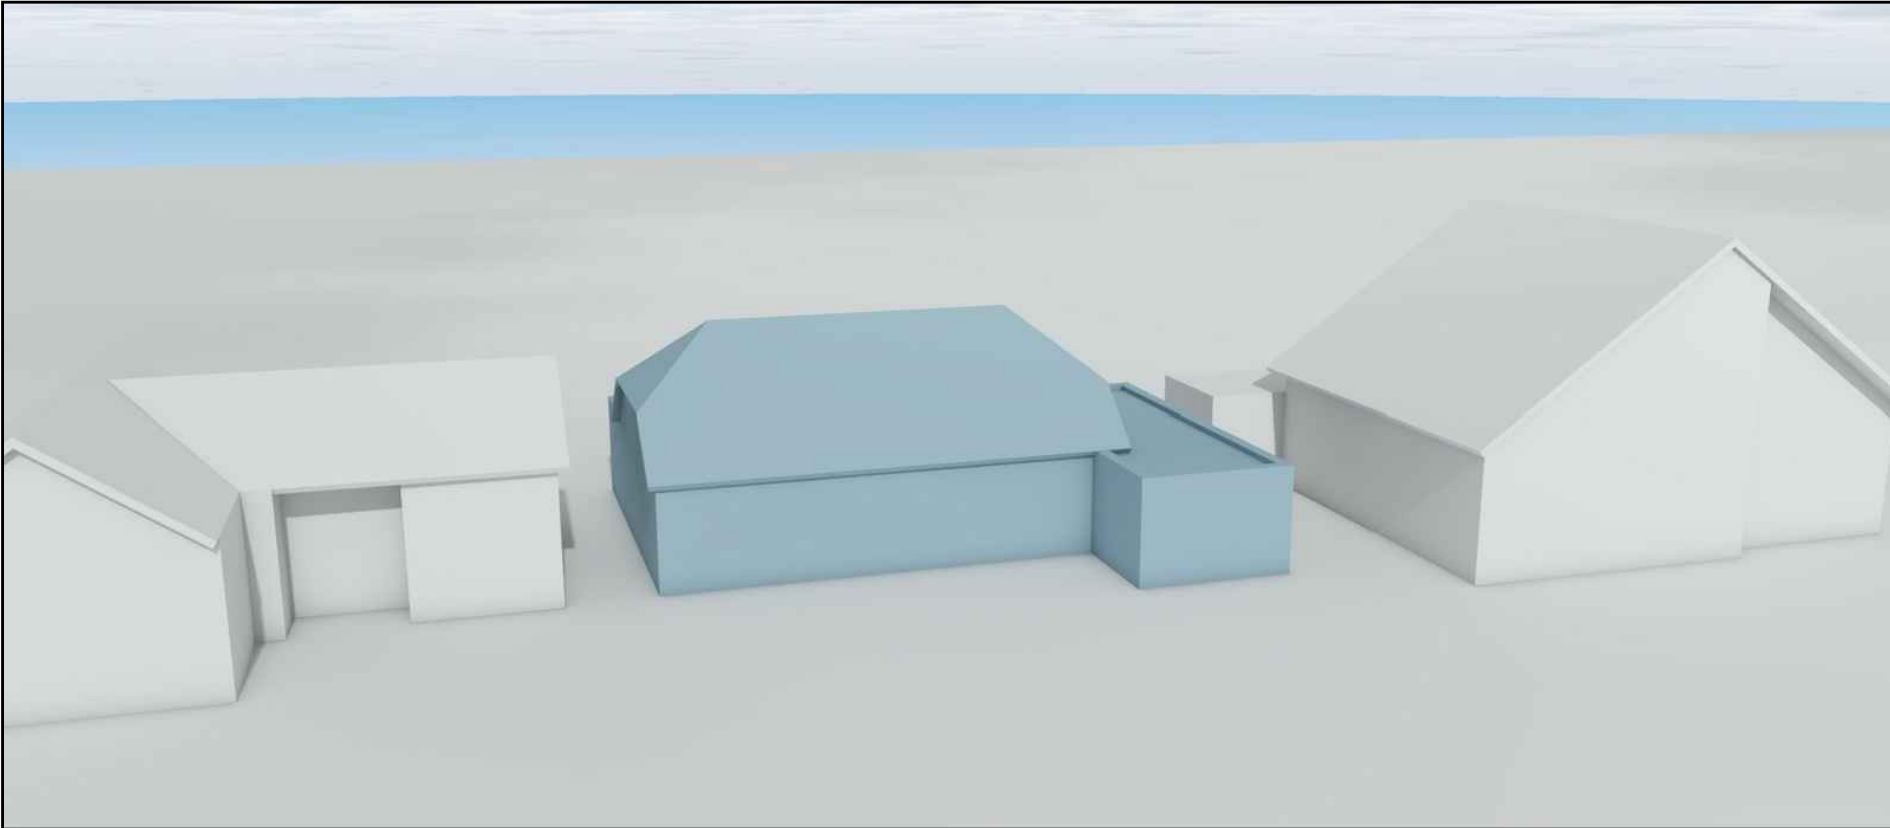

EXISTING , EAST VIEW - JULY T 09.00




PROPOSED , EAST VIEW - JULY T 09.00

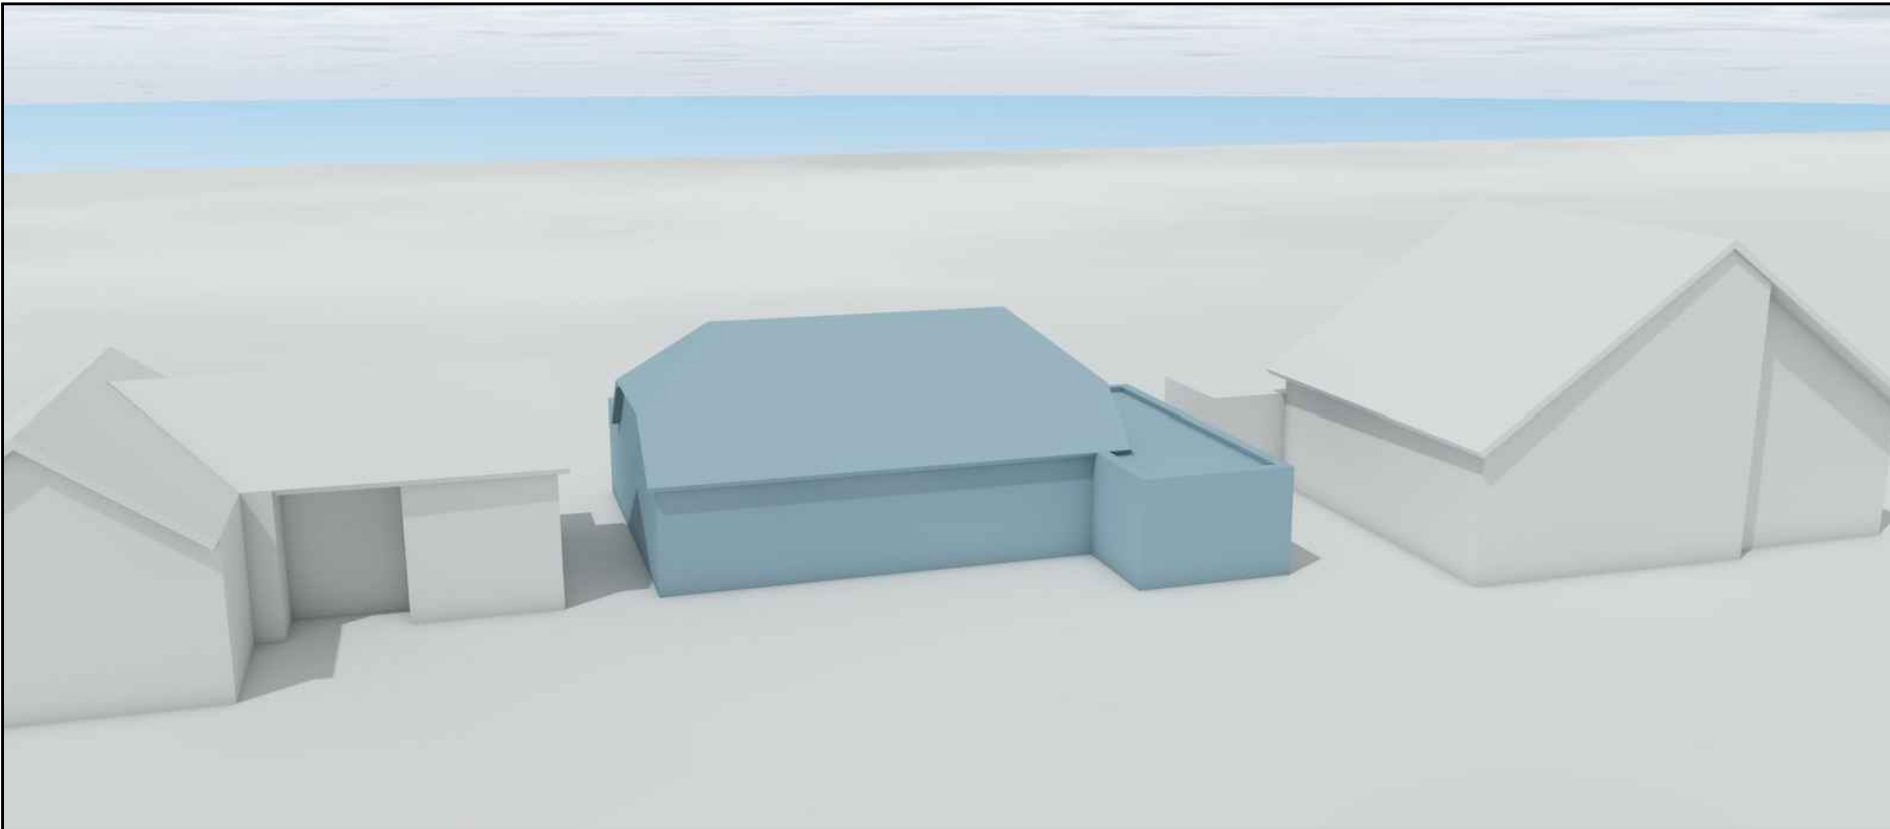

EXISTING , EAST VIEW - JULY T 12.00



PROPOSED , EAST VIEW - JULY T 12.00

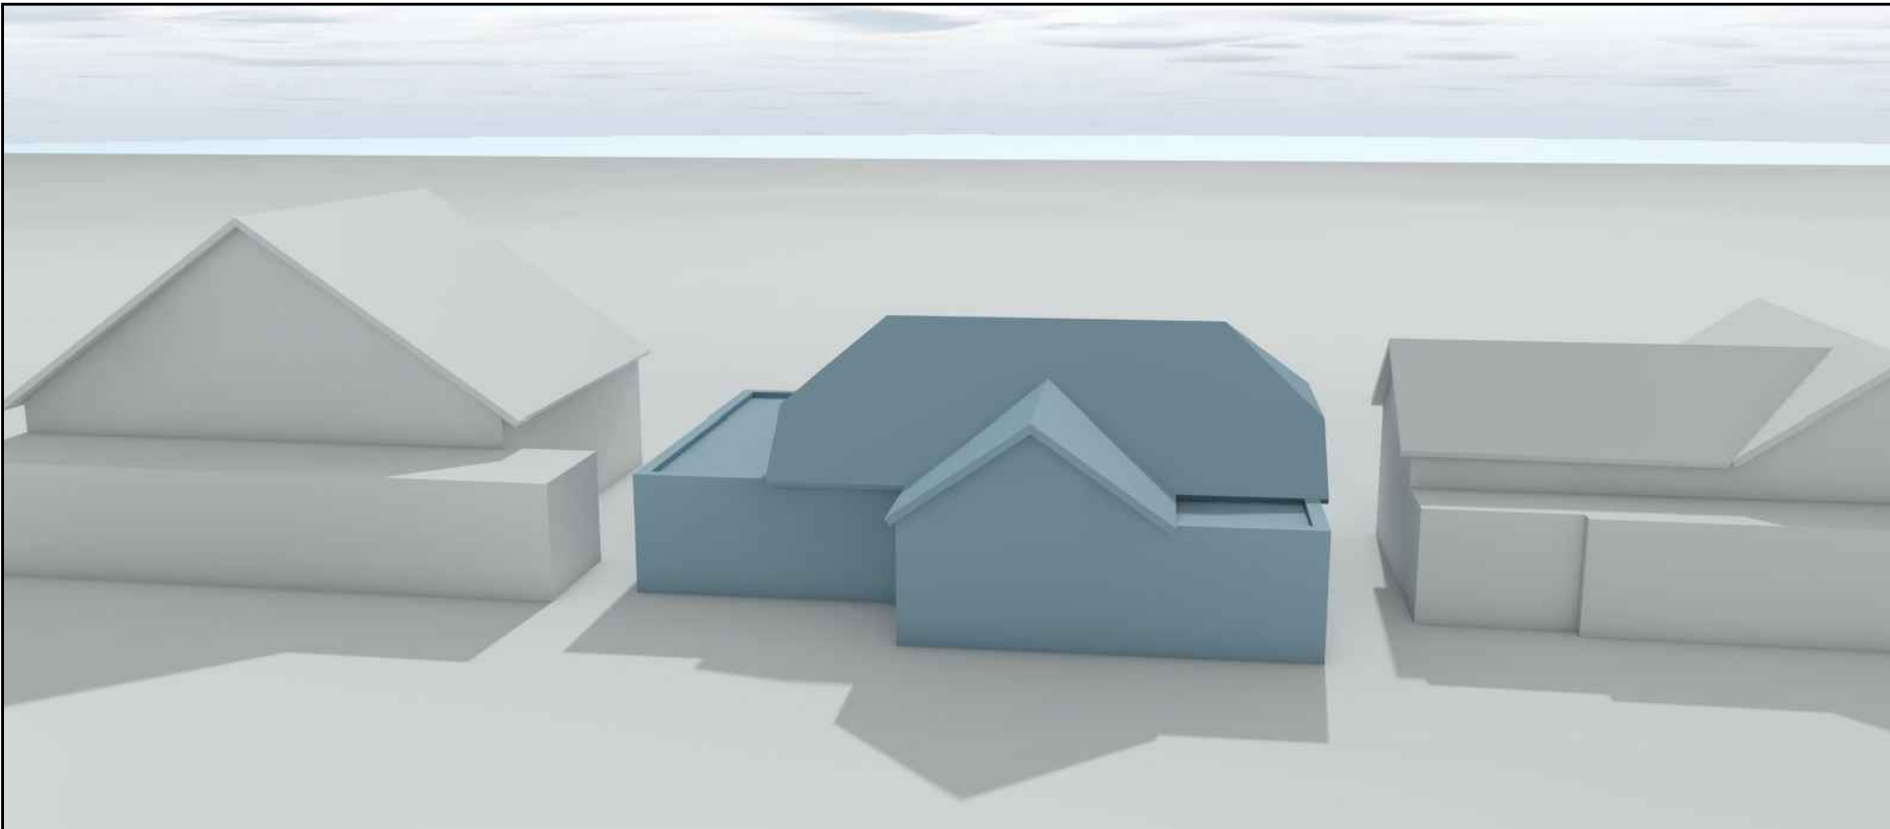

EXISTING , WEST VIEW - JULY T 09.00



PROPOSED , WEST VIEW - JULY T 09.00



EXISTING , WEST VIEW - JULY T 12.00



PROPOSED , WEST VIEW - JULY T 12.00

 Suite 2b
Church House,
94 Felpham Road
Felpham
West Sussex,
PO22 7PG
TEL: 01243 822081

Architectural
Services
Planning
Building Regs
On Site Supervision
Landscape Design

e-mail: info@jjrdesigns.com

Client:
JANE DAVIES

Project:
ALLEYNE WAY ELMER

Drawing Title:
LIGHT STUDY – JULY

Issue status:					
Outline proposals ☐		Production information ☐		Scheme design ☐	
Tender drawing ☐		Detail design ☐		Contract drawing ☐	
Scale:	Drawn:	Checked:	Approved:	Date:	
1:100	V.Botezat	R. Stefonski		Nov. 2017	
Job No:		Drawing No:		Revision:	
1310		107			