




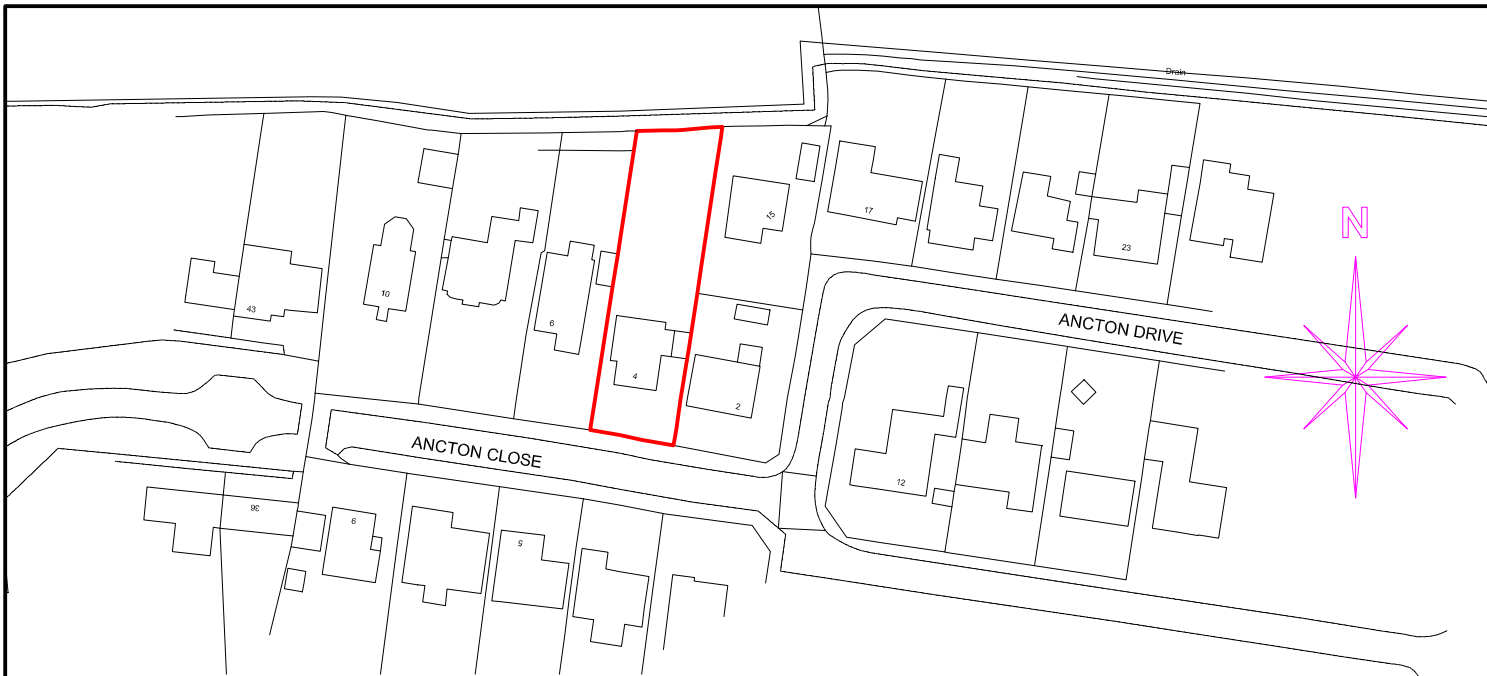


Ordnance Survey (c) Crown Copyright 2016. All rights reserved. Licence number 100020449

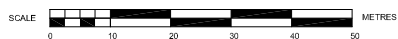

LOCATION PLAN - 1/1250

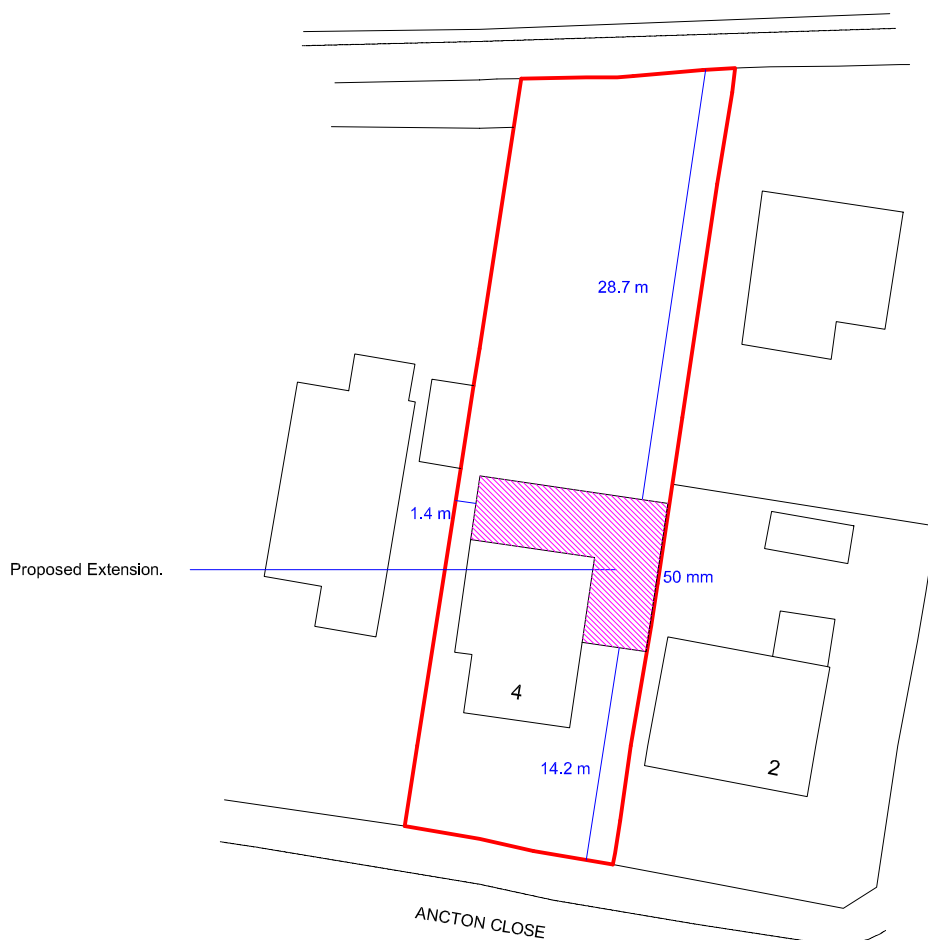

SITE PLAN - 1/500

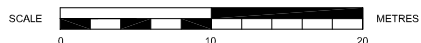

1/1250 and 1/500 on A4 paper.

SUSSEX BUILDING CONSULTANCY LIMITED

4 ANCTON CLOSE, MIDDLETON ON SEA,
BOGNOR REGIS, WEST SUSSEX.

SCALE - 1/1250 REV - A DATE - 03/09/2021



3 NORTHCOTE ROAD
BOGNOR REGIS
PO21 5LZ

TEL/FAX - (01243) 861379