

COPYRIGHT NOTICE

This document and the drawings upon it are copyright and may not be copied, photographed, altered or traced without the express written permission of the copyright owner, HOME PLAN-IT Ltd, 6 Market Close, Barnham, West Sussex PO22 0LH.

SCALE FROM THESE DRAWINGS FOR PLANNING PURPOSES ONLY
ALL MEASUREMENTS TO BE CHECKED ON SITE FOR CONSTRUCTION PURPOSES

THE ORIGINAL OF THIS DOCUMENT IS AN A1 SHEET

10.00 m
(Scale comparator at 1:50)


All materials used on exterior elevations and roof of proposed ground floor extension to match existing materials in shape, size, colour and form in order to provide the finished structure with sympathetic visual amenity in keeping with the building and locality.




existing East elevation



existing West elevation

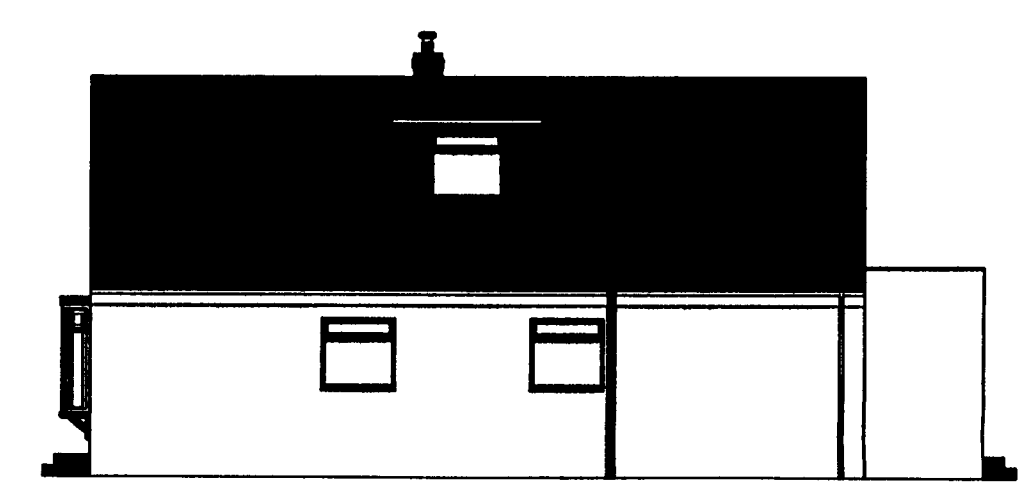


existing North elevation

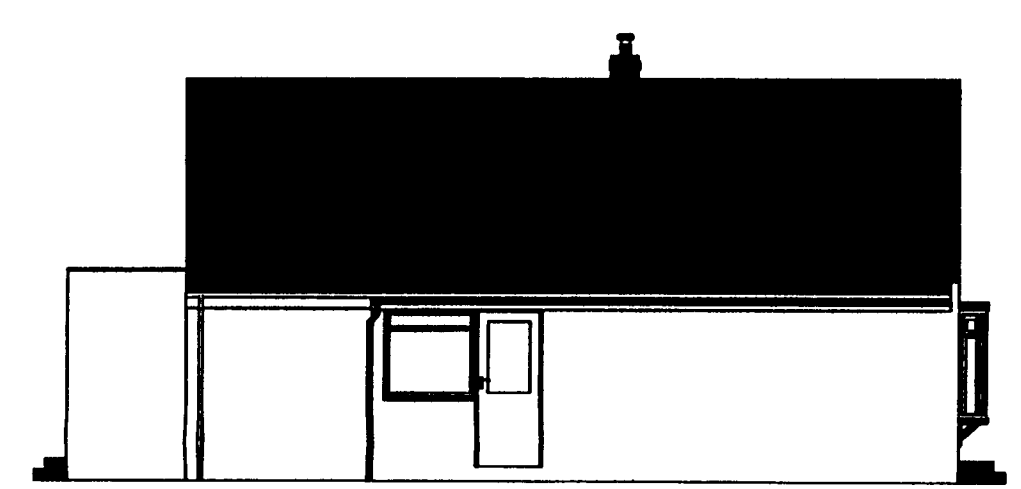


existing South elevation




proposed West elevation

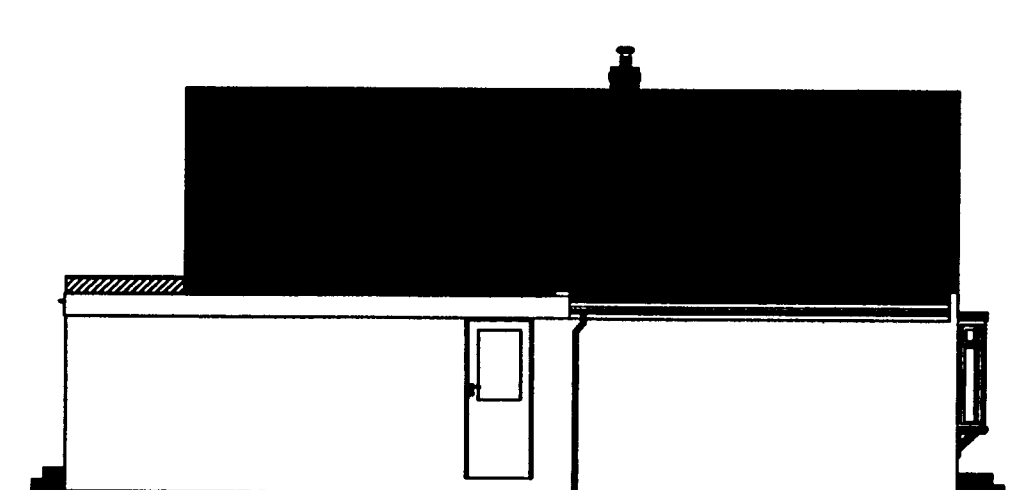

proposed South elevation

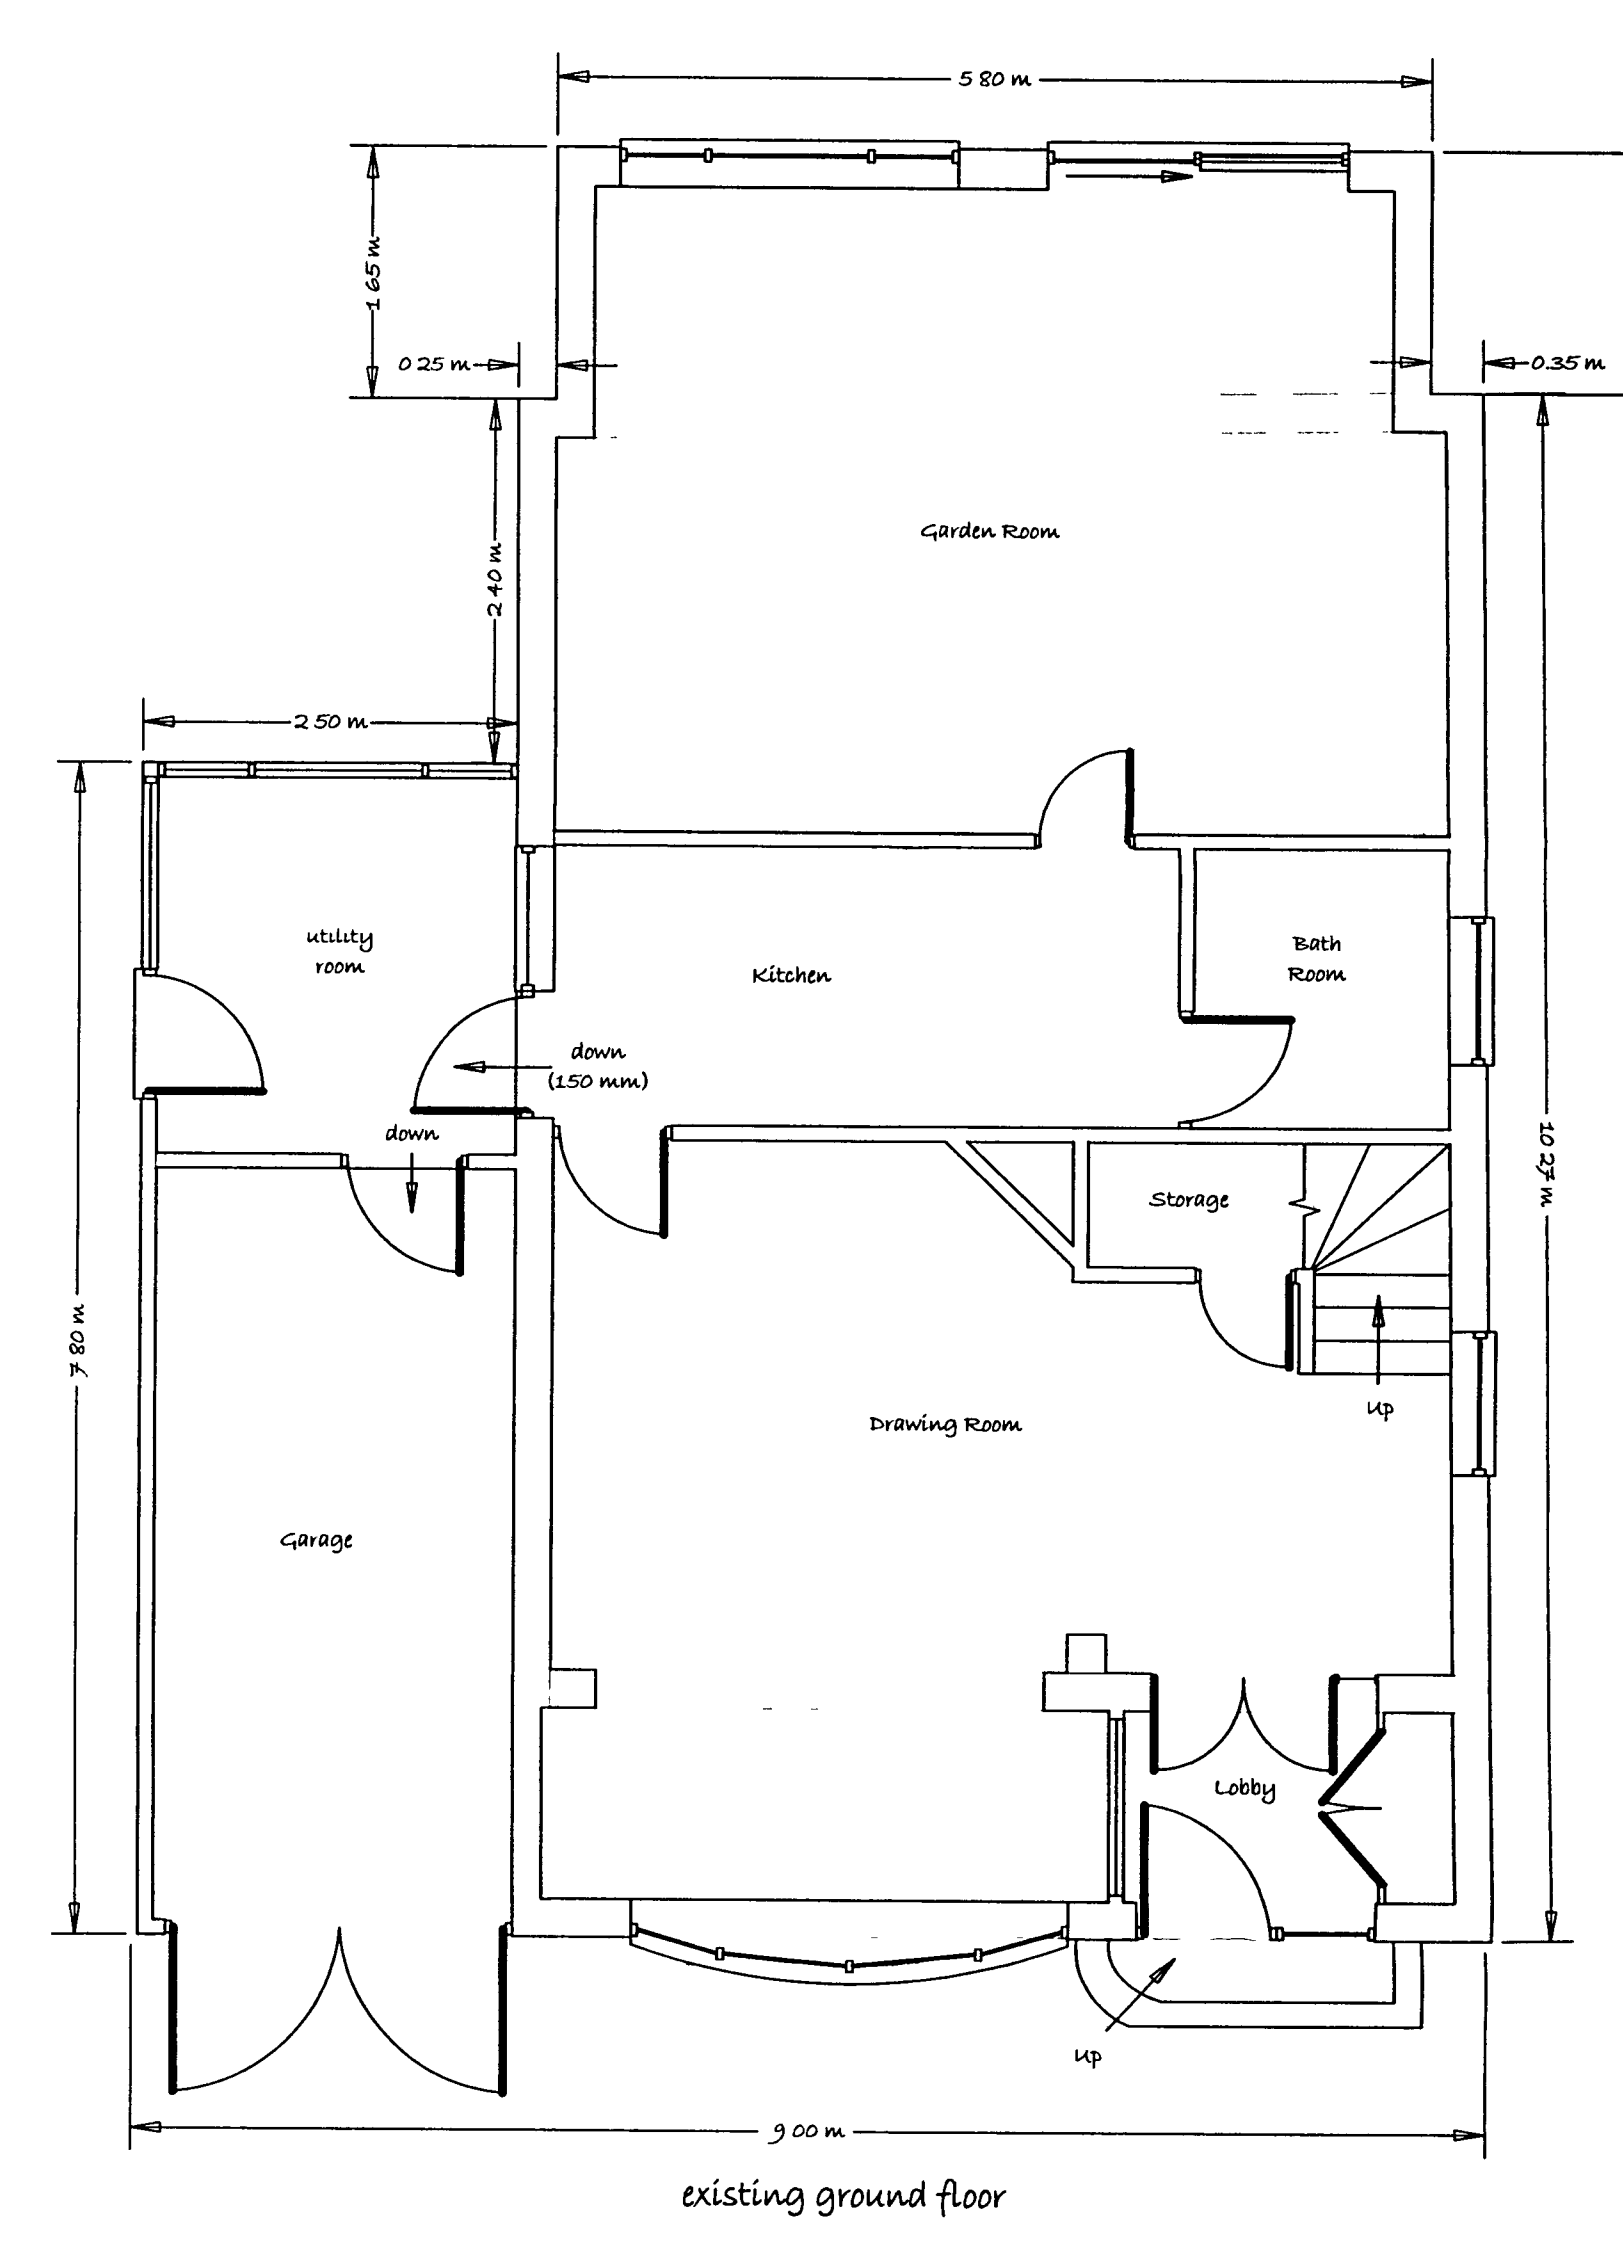

existing ground floor

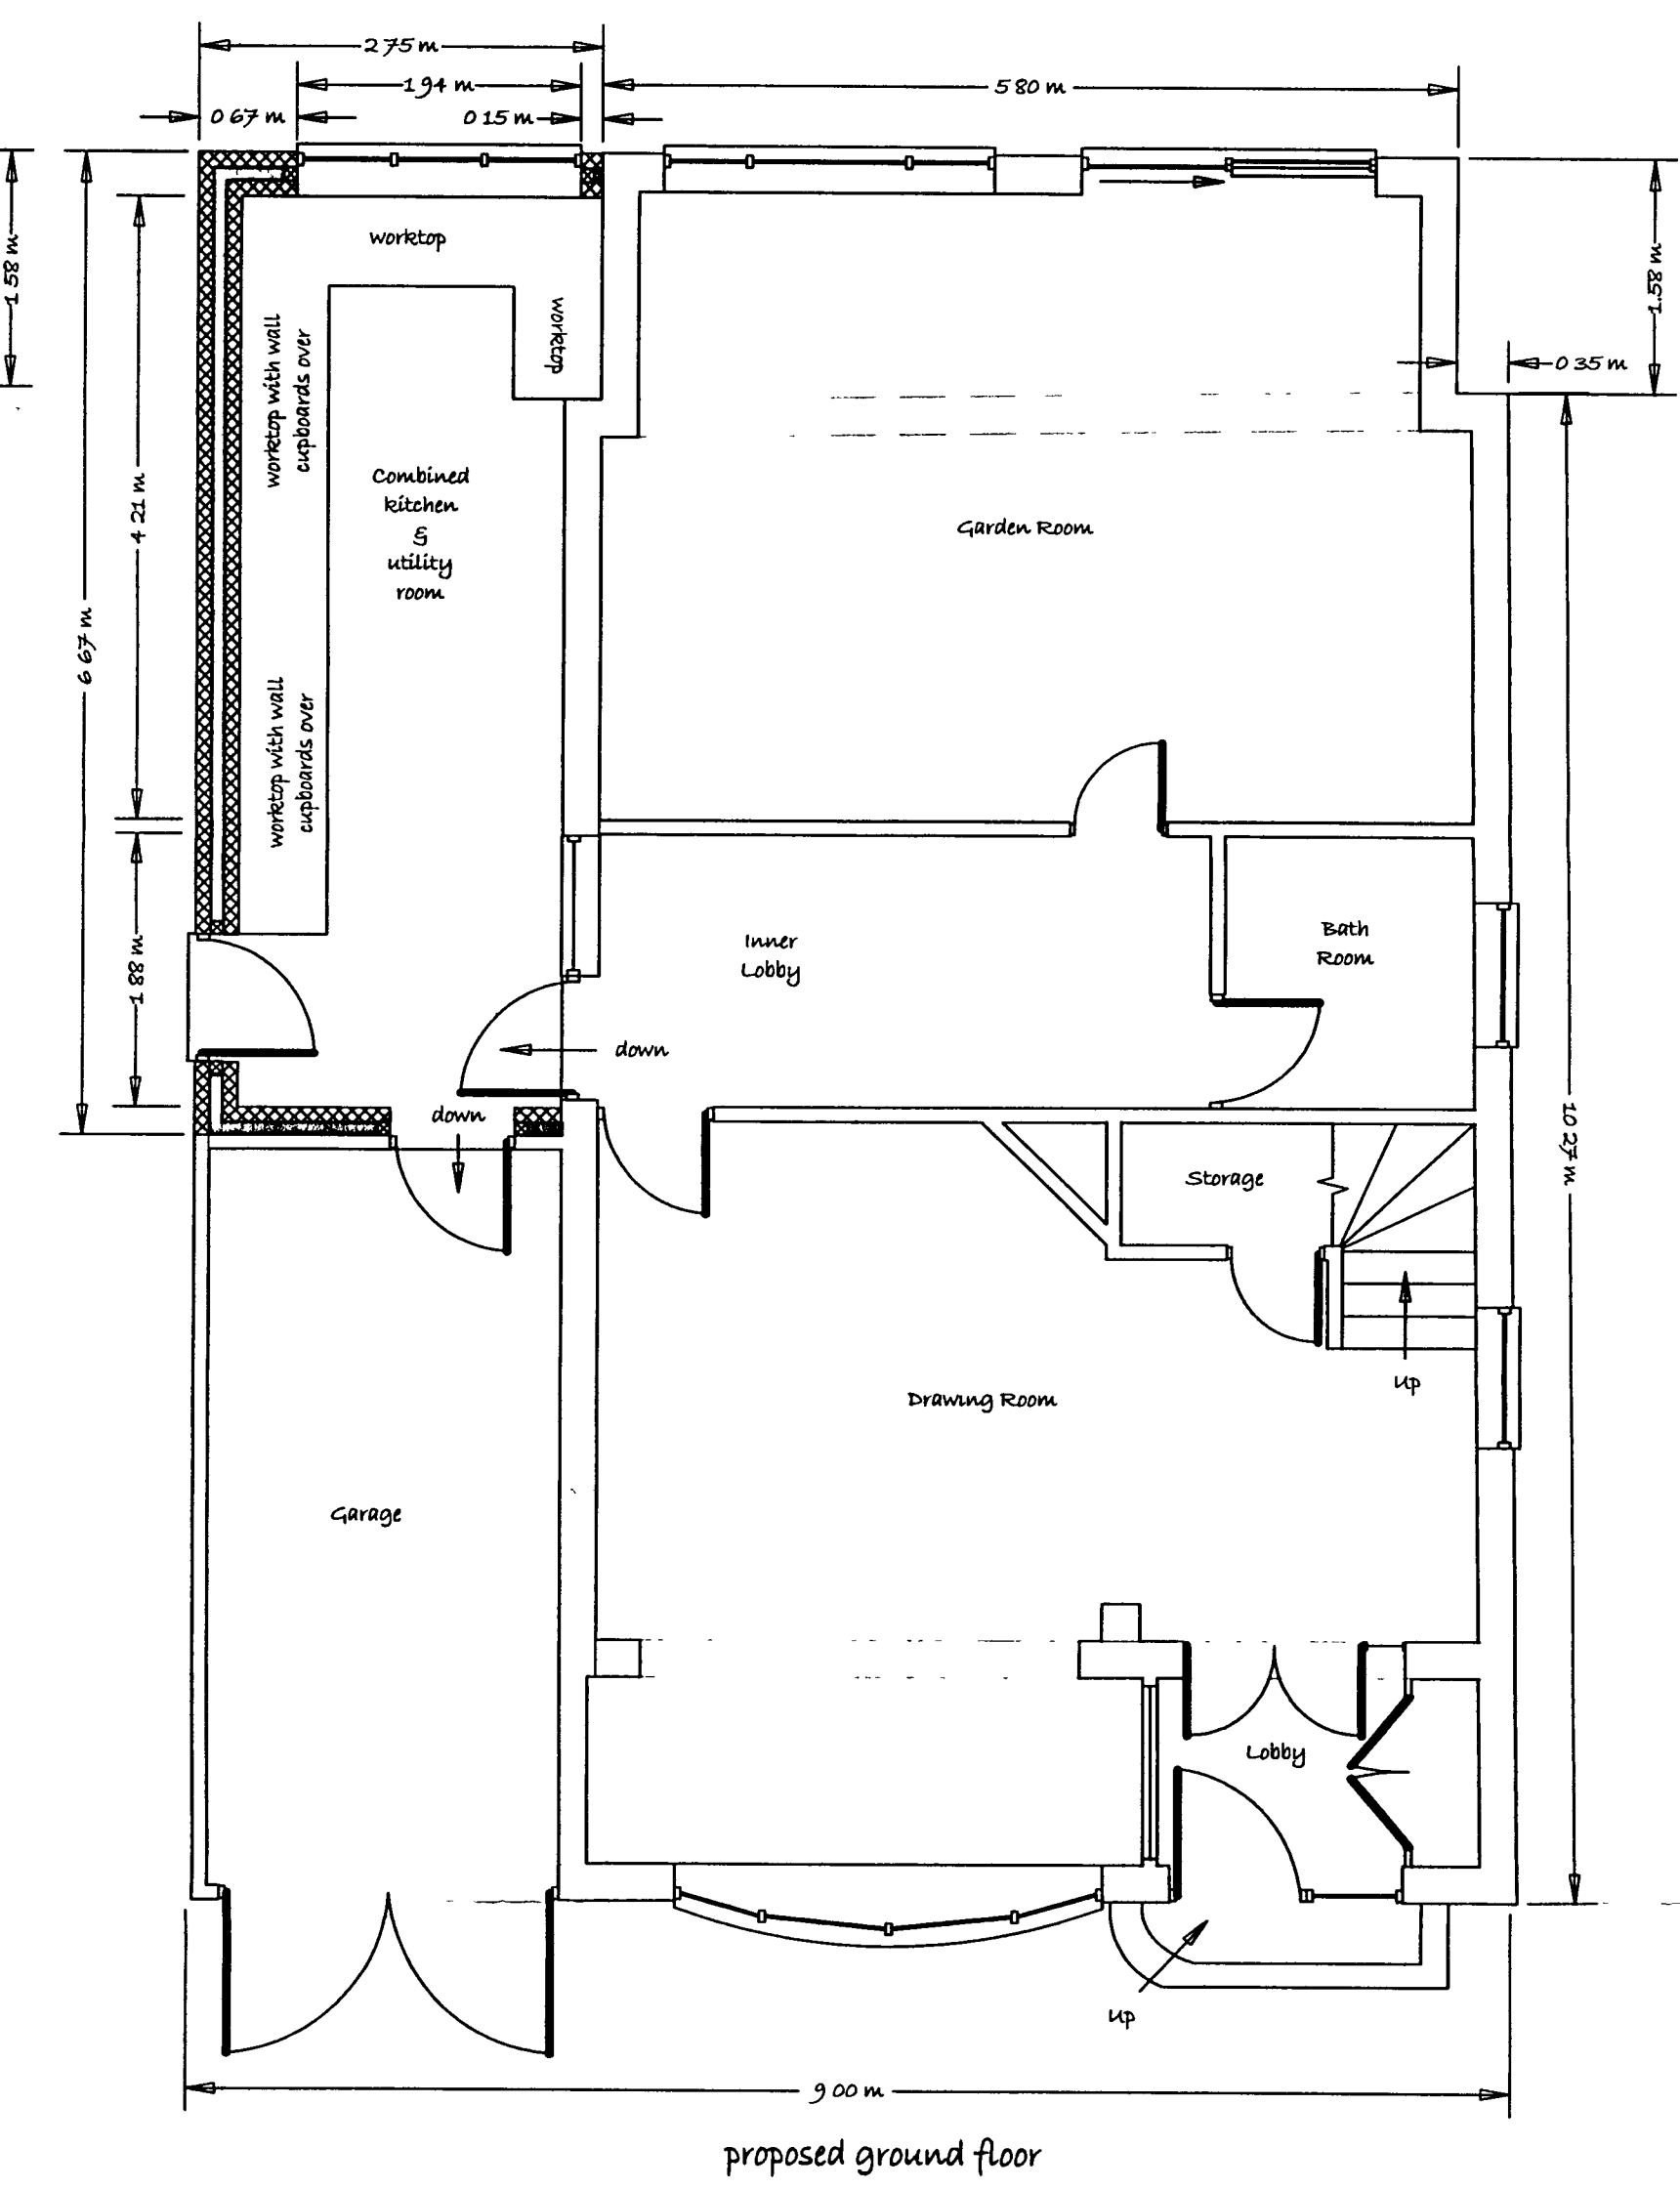

proposed ground floor

TITLE: Ground floor side extension at 18, Arundel Way, Bognor Regis, PO22 6JH

CLIENT: P Clapp Esq., 18 Arundel Way, Bognor Regis, PO22 6JH

CONTRACTORS: To be appointed

NOTICE TO SUCCESSFUL CONTRACTOR.
All work to comply to building regulations and engineers calculations at all times.
Construction work must be conducted in full compliance with HSW legislation

SCALE = 1:50 1:100

EDITION 0.3 SHEET 1 of 1

HOME PLAN-IT
6, Market Close, Barnham, West Sussex PO22 0LH
01243 552762 (Ans/Fax) e-mail: mail@homeplanit.co.uk Web: http://www.homeplanit.co.uk
PLANS DRAWN & SUBMITTED BY THE AGENT: M K McNally PG Dip (Cran)
DATED: 13th October 2007 SIGNED: *Kenneth McNally*
HOME PLAN-IT Limited is registered in the UK under Company No. 5268104, Registered Office 74-76, Adwick Road, Bognor Regis, West Su