



Planning and Development Services
Arun District Council
Arun Civic Centre
Maltravers Road
Littlehampton
West Sussex
BN17 5LF

Developer Services
Southern Water
Sparrowgrove House
Sparrowgrove
Otterbourne
Hampshire
SO21 2SW

Your Ref
M/128/18/DOC
Our Ref
PLAN-025466
Date
15/11/2018

Dear Sirs,

Proposal: Application for approval of details reserved by conditions imposed on planning reference M/128/18/DOC relating to condition no. 4 - Drainage.
Site: 7 Alleyne Way, Elmer Sands, PO22 6J.
M/128/18/DOC


Thank you for your letter of 26/10/2018.

The Council's Building Control officers/technical staff and the Environment Agency should be consulted regarding the discharge condition 4 for surface water disposal.

Yours sincerely,

Luis Silva
Developer Services

SOUTHERN WATER

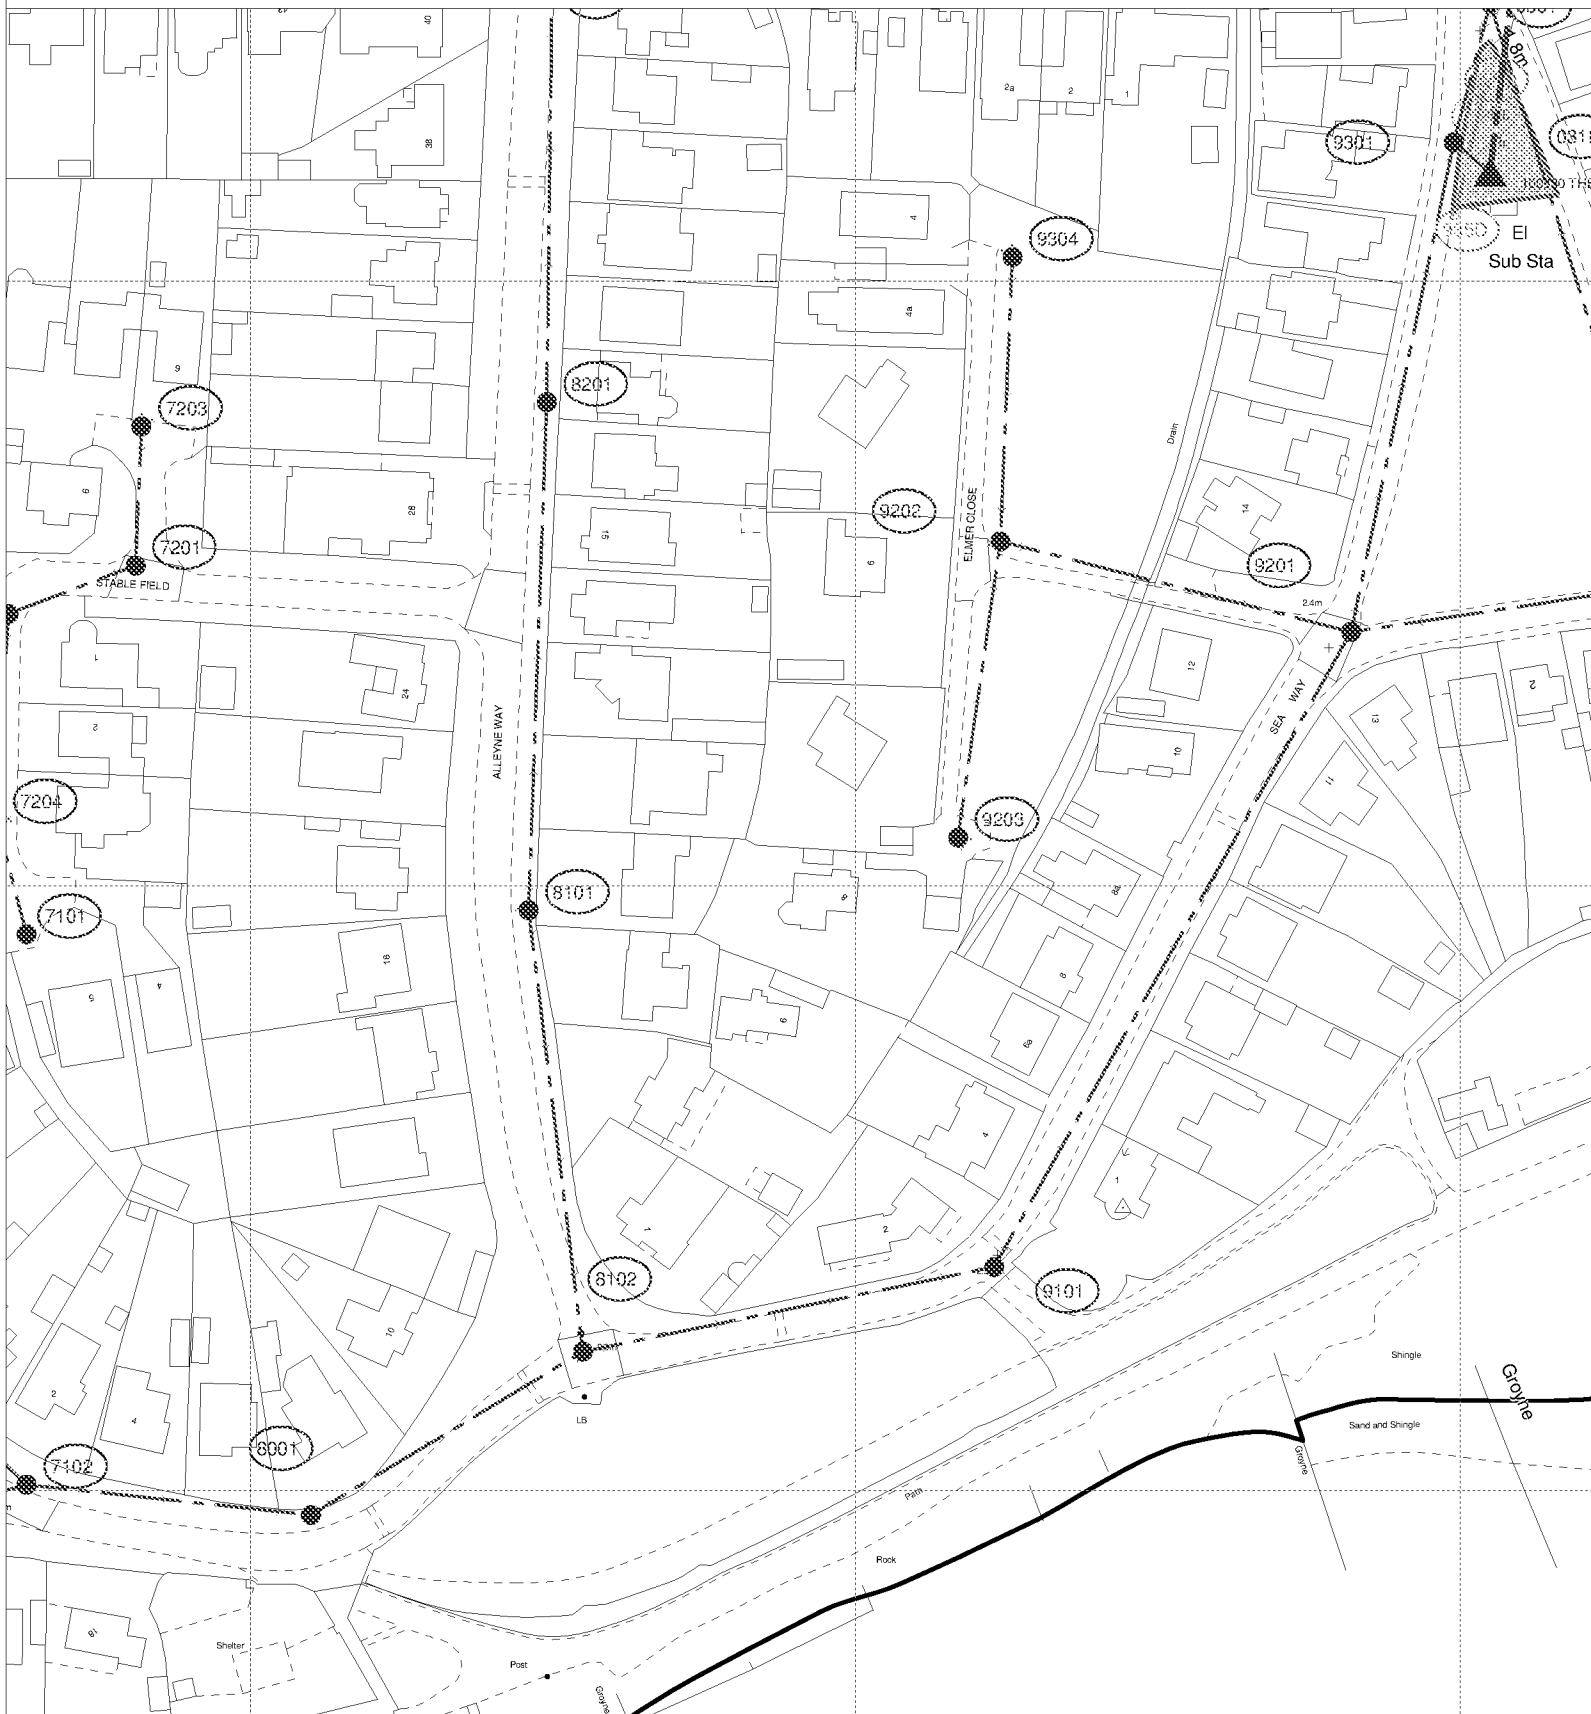

The positions of pipes shown on this plan are believed to be correct, but Southern Water Services Ltd accept no responsibility in the event of inaccuracy. The actual positions should be determined on site.

Based upon Ordnance Survey Digital Data with the permission of the controller of H.M.S.O. Crown Copyright Reserved Licence No. WU 298530

O.S. REF: SU9800SE

Scale: 1:1250

Screen Print

ARUN DISTRICT COUNCIL M128/18/DOC

WARNING: BAC pipes are constructed of Banded Asbestos Cement

WARNING: Unknown (100K) materials may include Banded Asbestos Cement



Printed By: reddyma

Date: 14-11-2018

Southern Water MapGuide Browser

Requested By:

N