



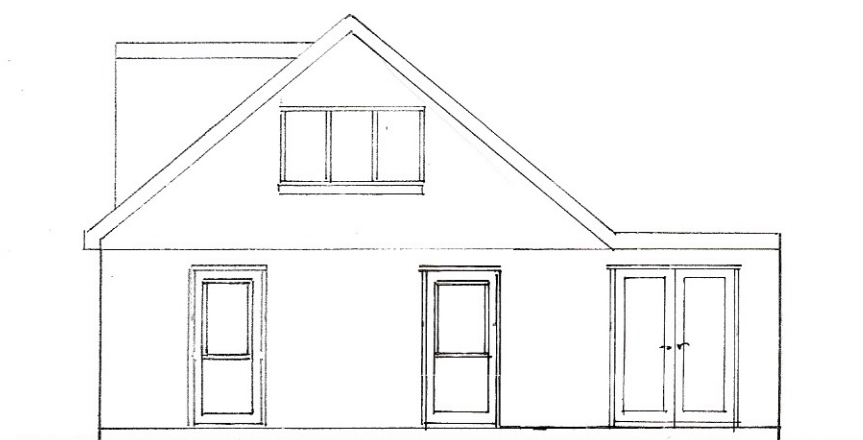


west

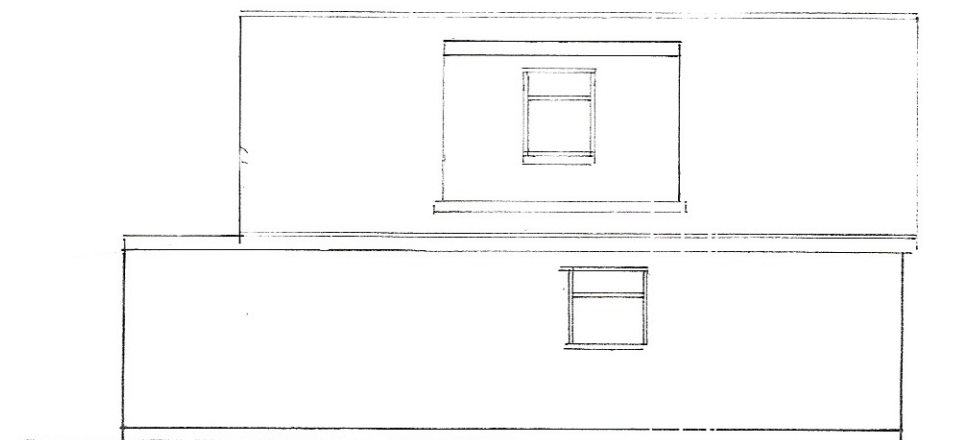


north



east
1 : 100

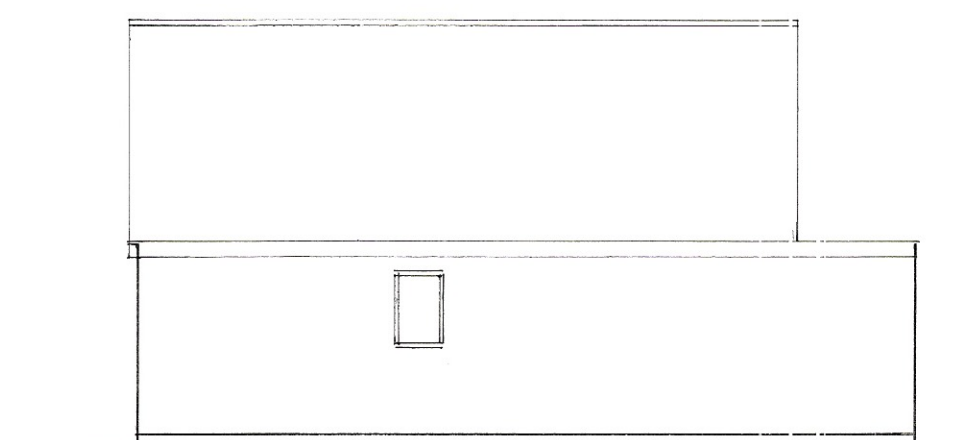



south

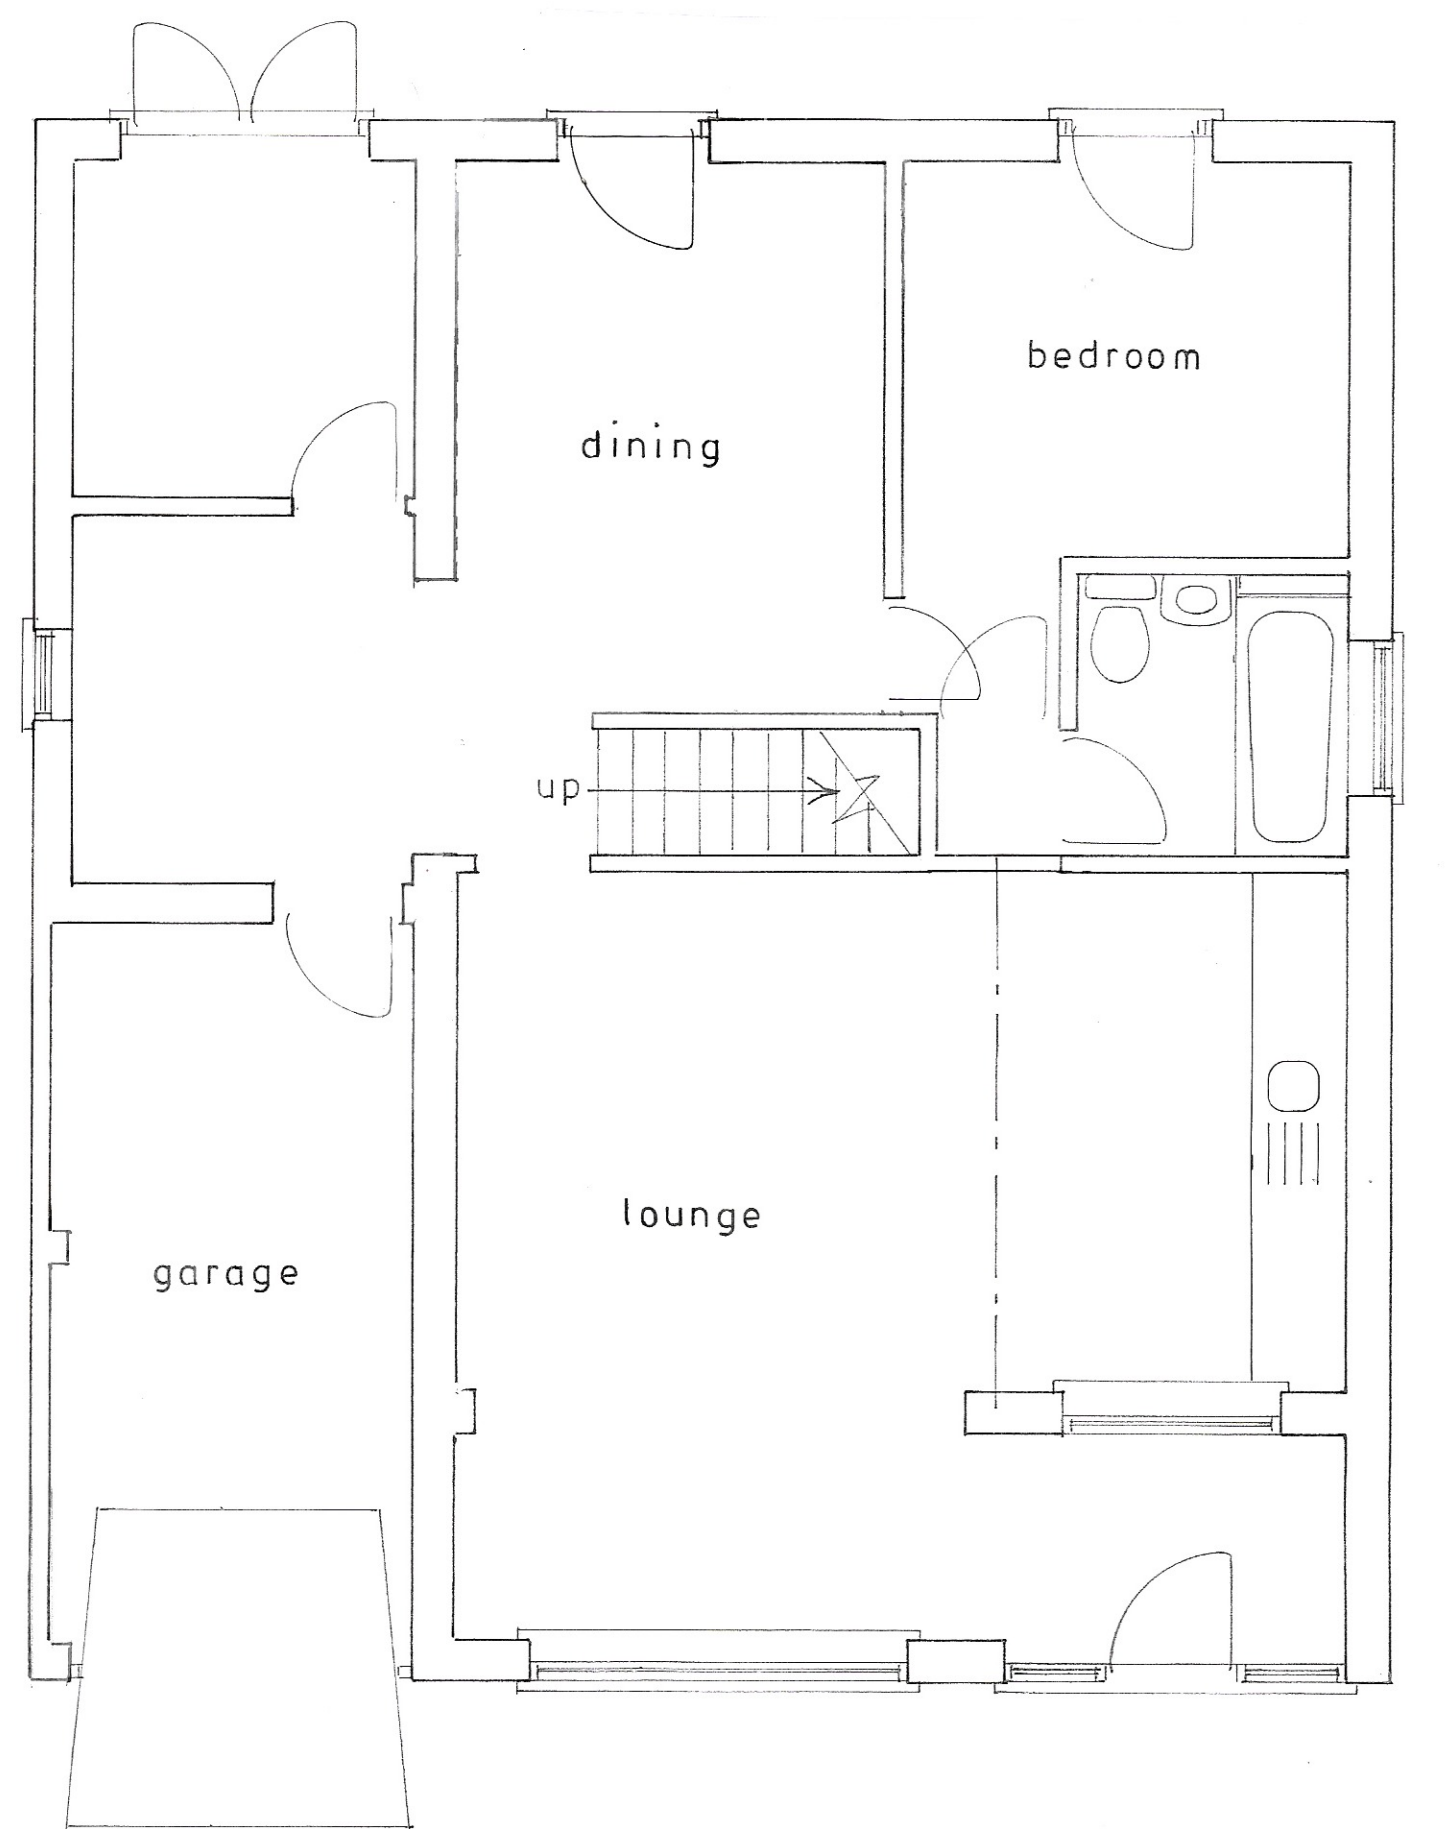

Ground floor plan


1 : 50

Existing

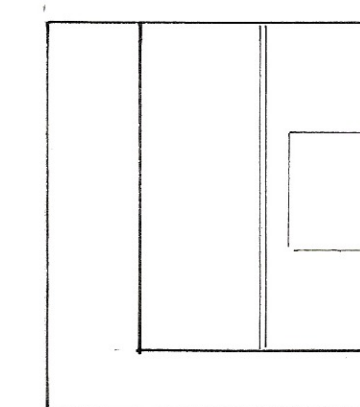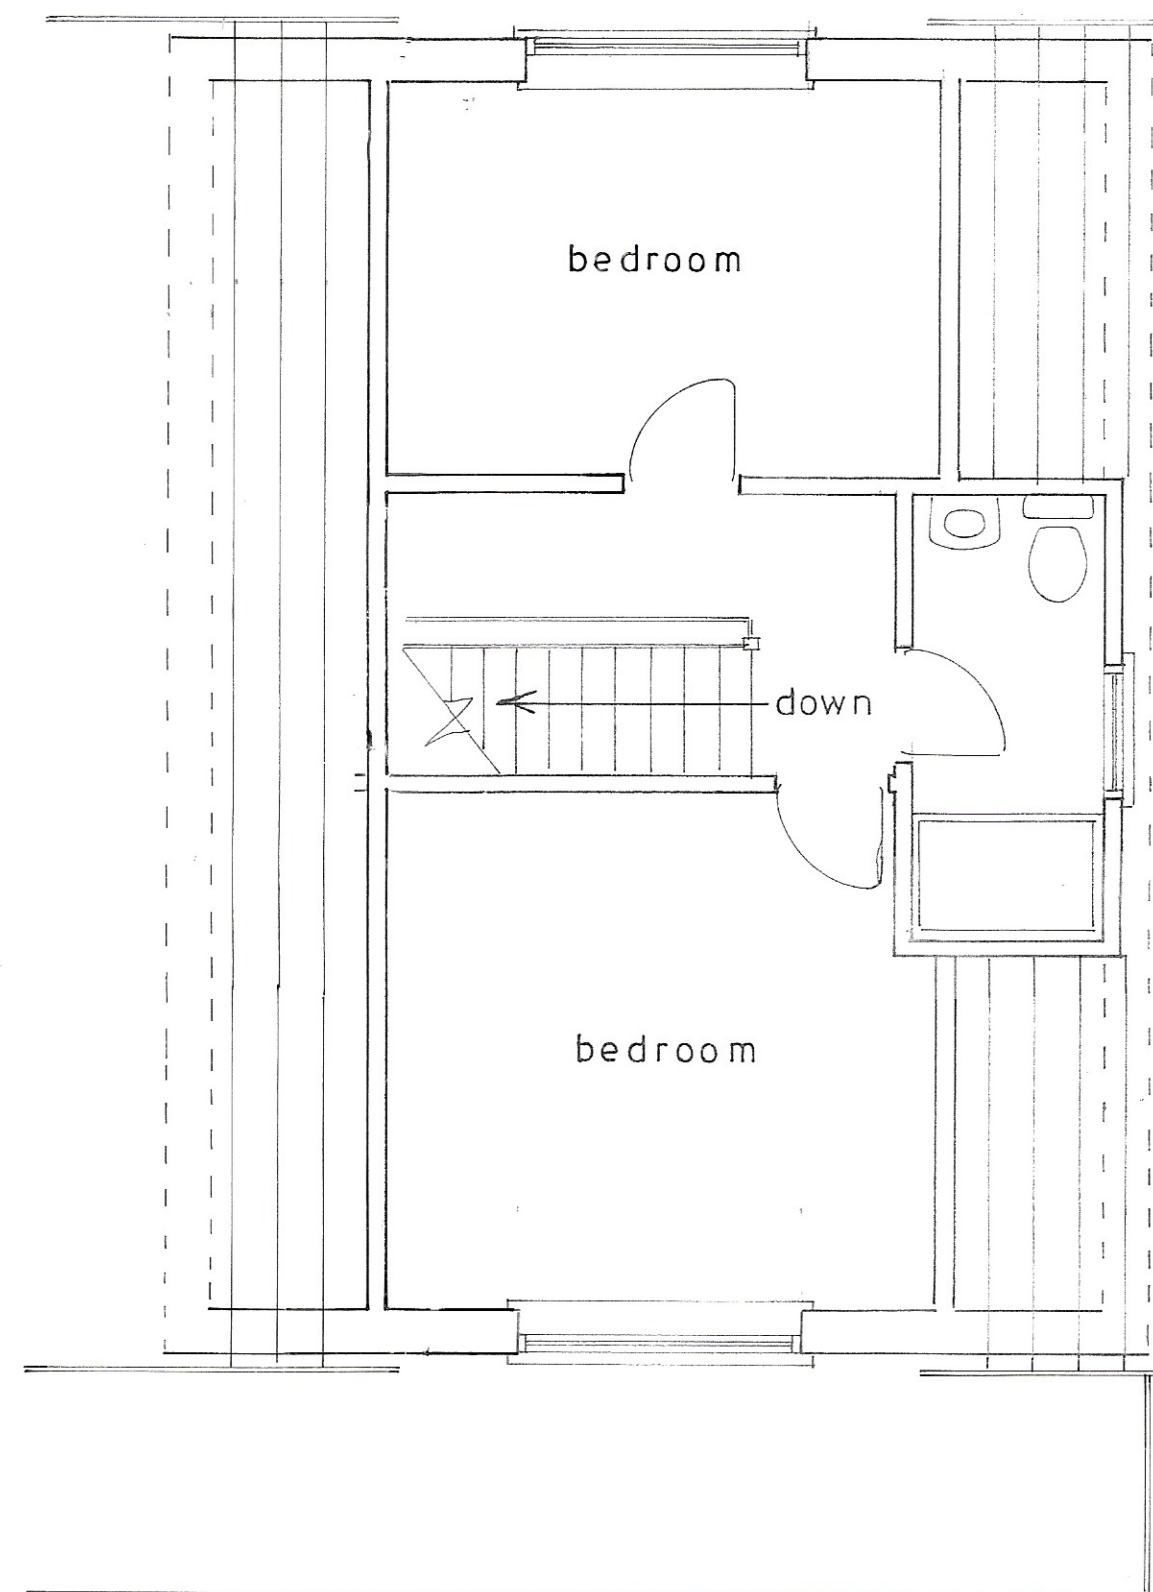

roof plan

1 : 200

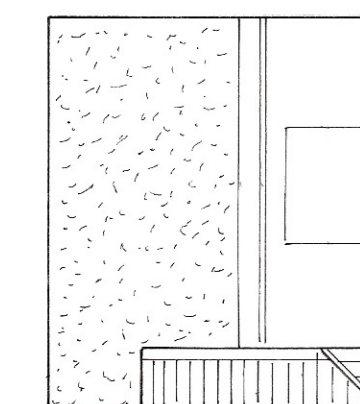

proposed roof plan

PROPOSED TWO STOREY EXTENSION AT 34, THE LAYNE, ELMER
FOR MR. & MRS. P. TREBBLE.

sheet 3 of 3

Bryan Butcher
Rainbow Cottage
Nyetimber Lane
Bognor Regis PO21 3JX
01243 266871
07973 233442
bryan.butcher@btinternet.com
www.bryanbutcher.com