




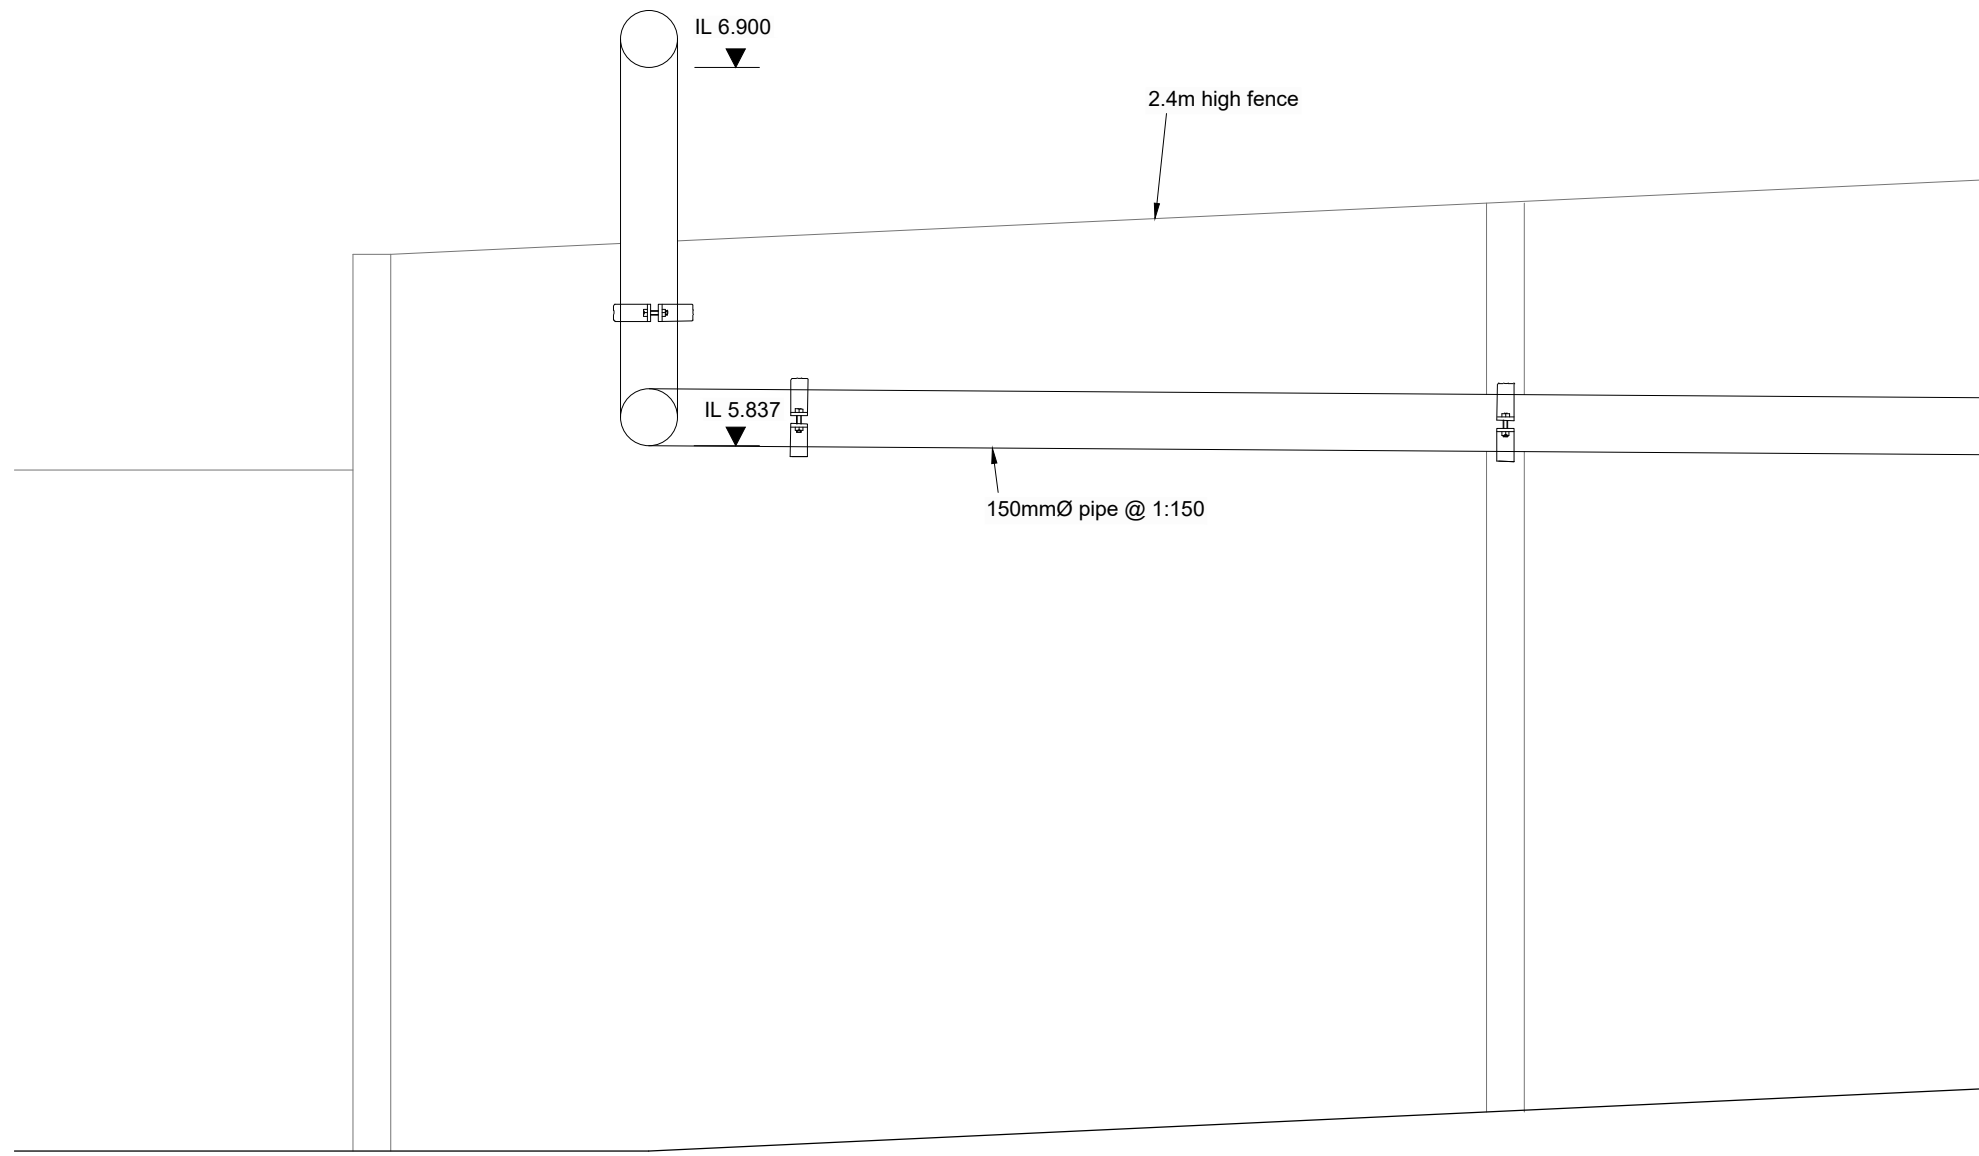


ELEVATION ON SEA WALL OUTFALL
SECTION D-D
(Scale 1:20)

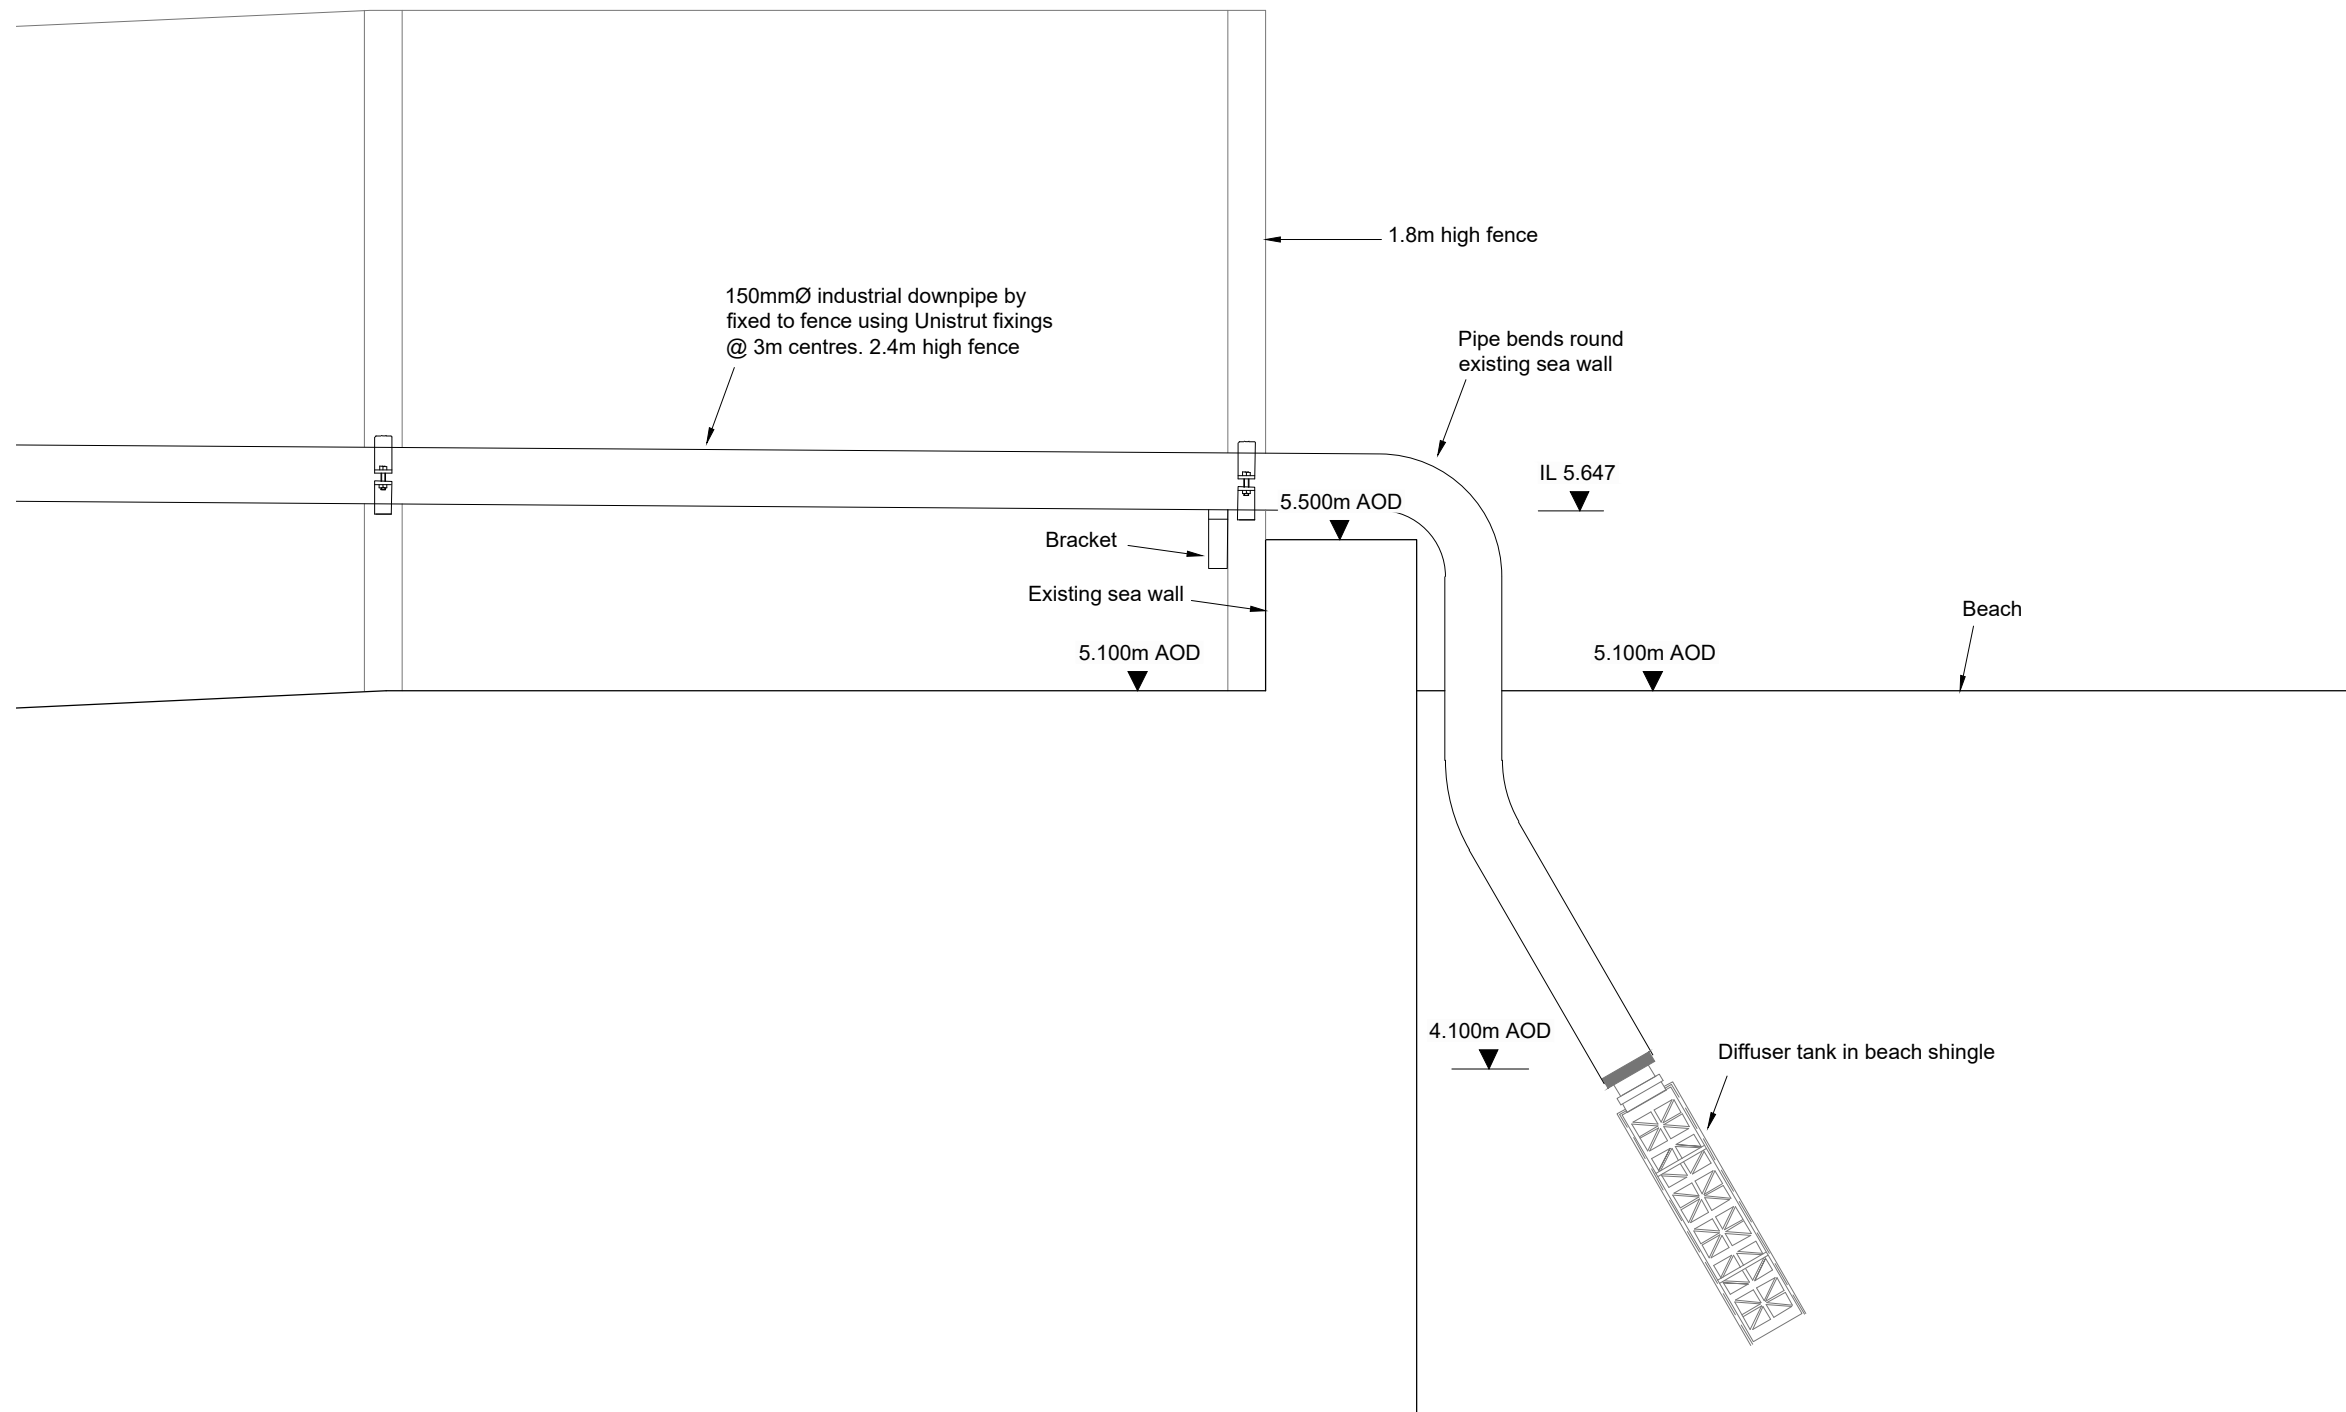


SECTION THROUGH SEAWALL OUTFALL
SECTION C-C
(Scale 1:20)

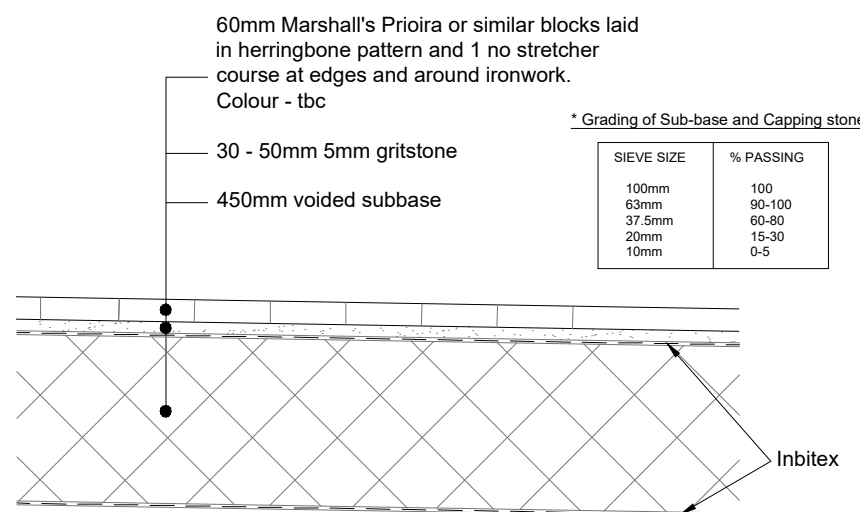


DRIVE CONSTRUCTION
PERMEABLE BLOCK PAVING
(Scale 1:20)

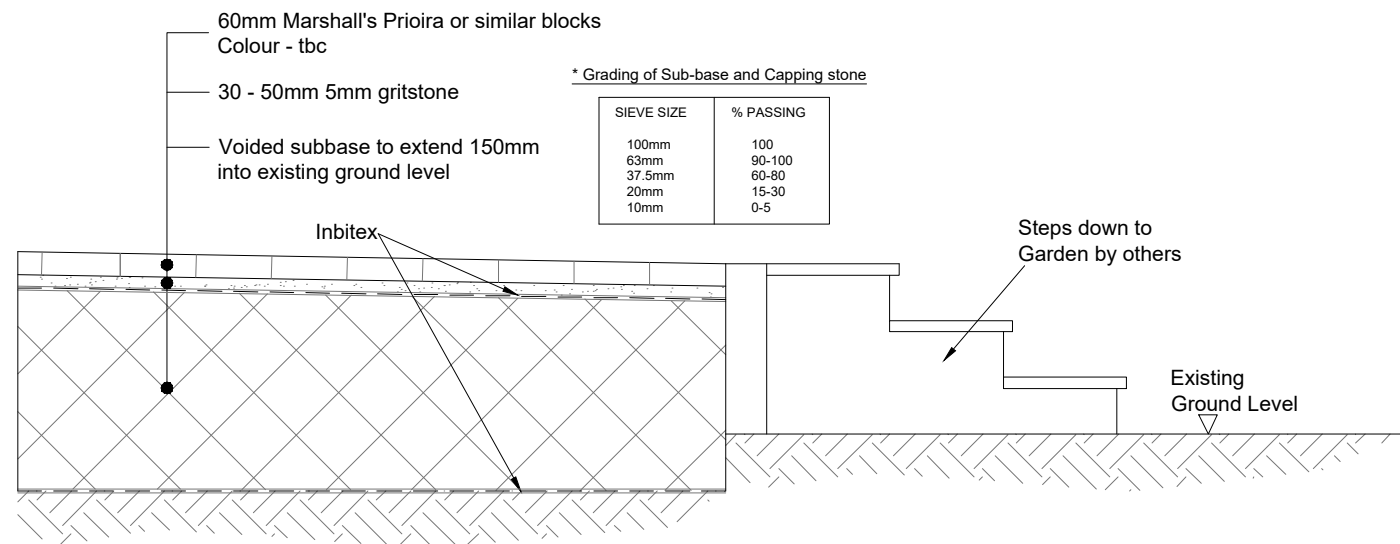

REAR GARDEN GROUND FLOOR TERRACE
CONSTRUCTION PERMEABLE BLOCK PAVING
(Scale 1:20)

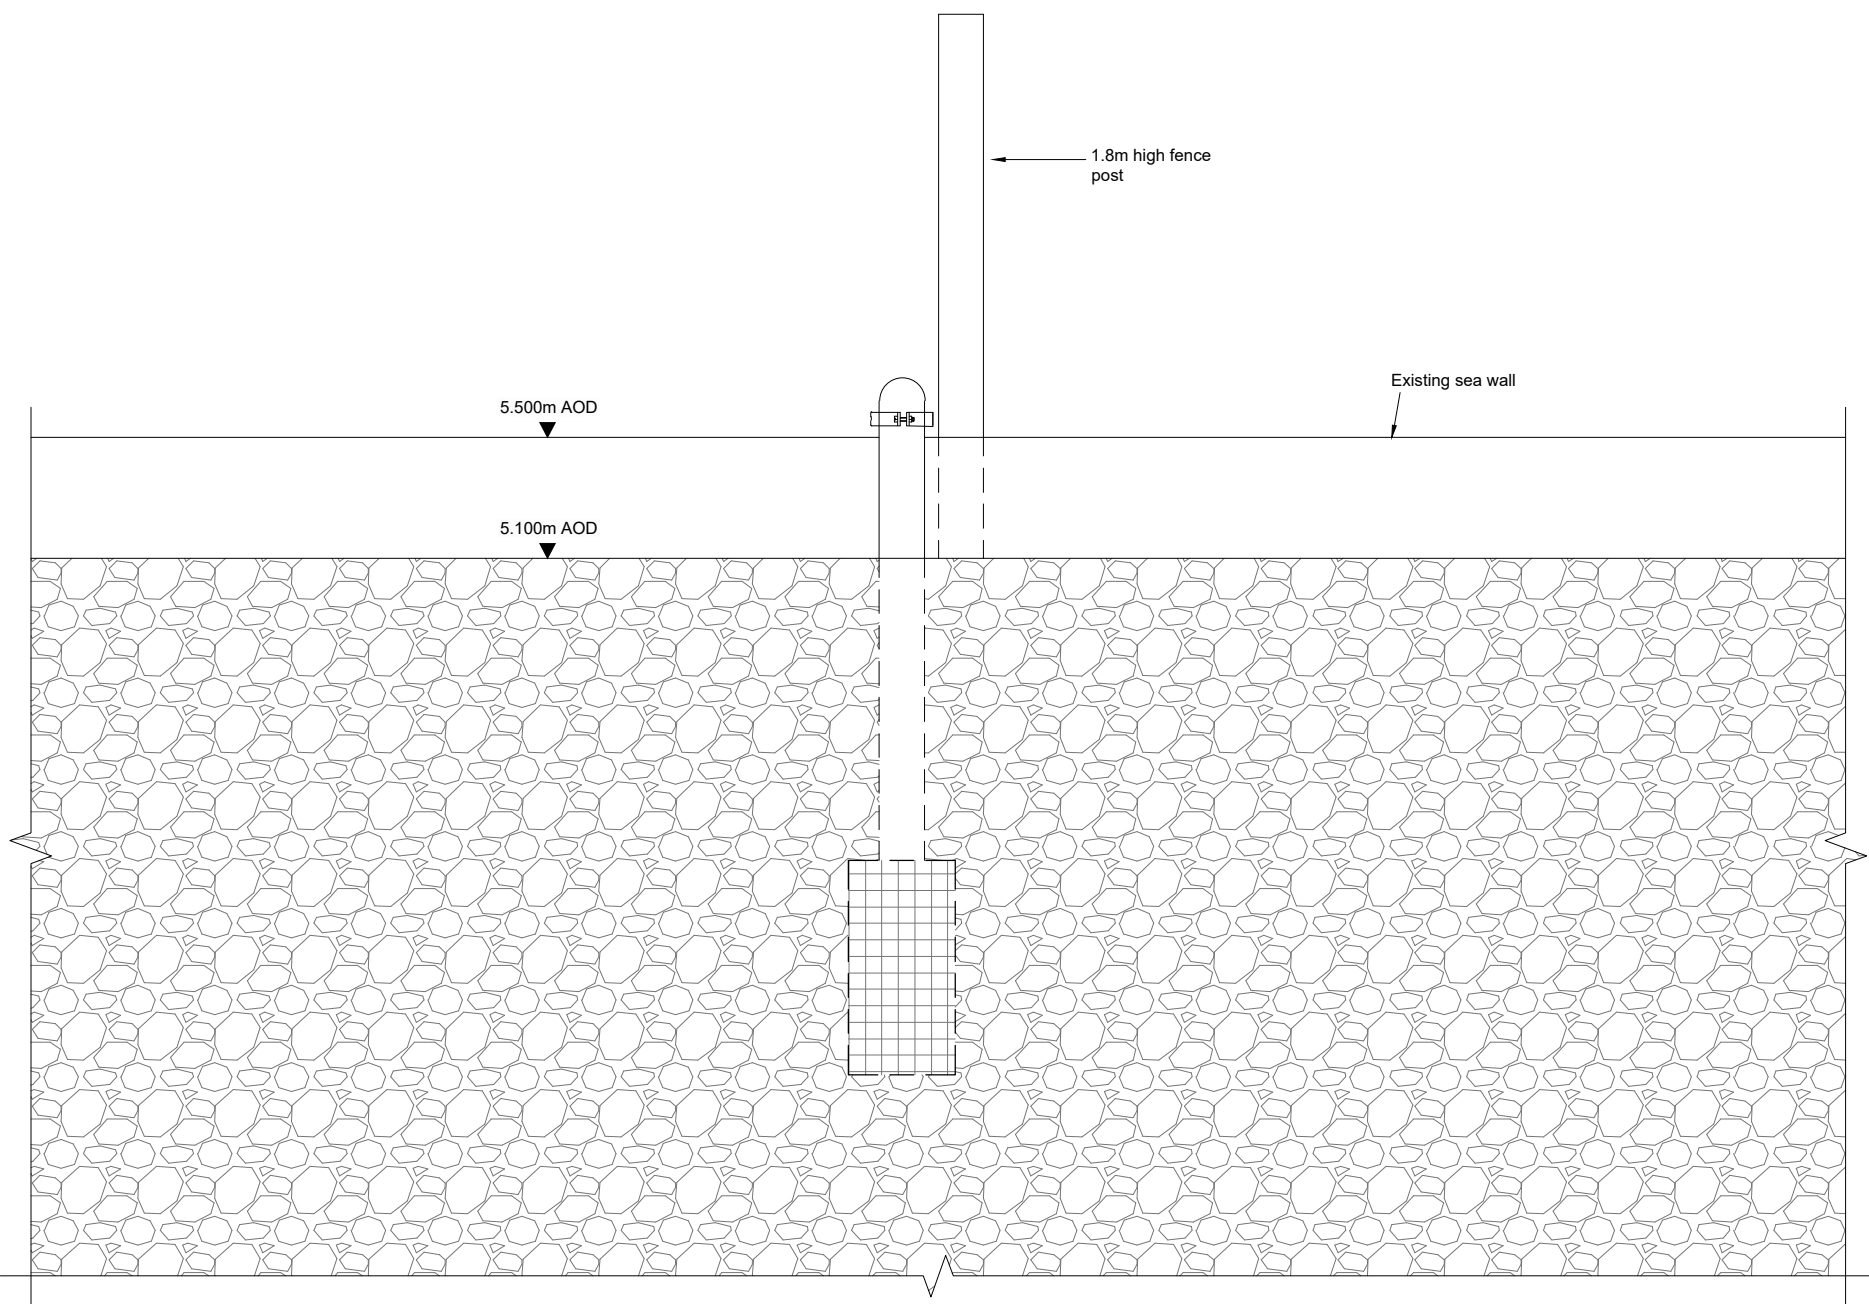

ELEVATION ON SEA WALL OUTFALL
SECTION C-C
(Scale 1:20)

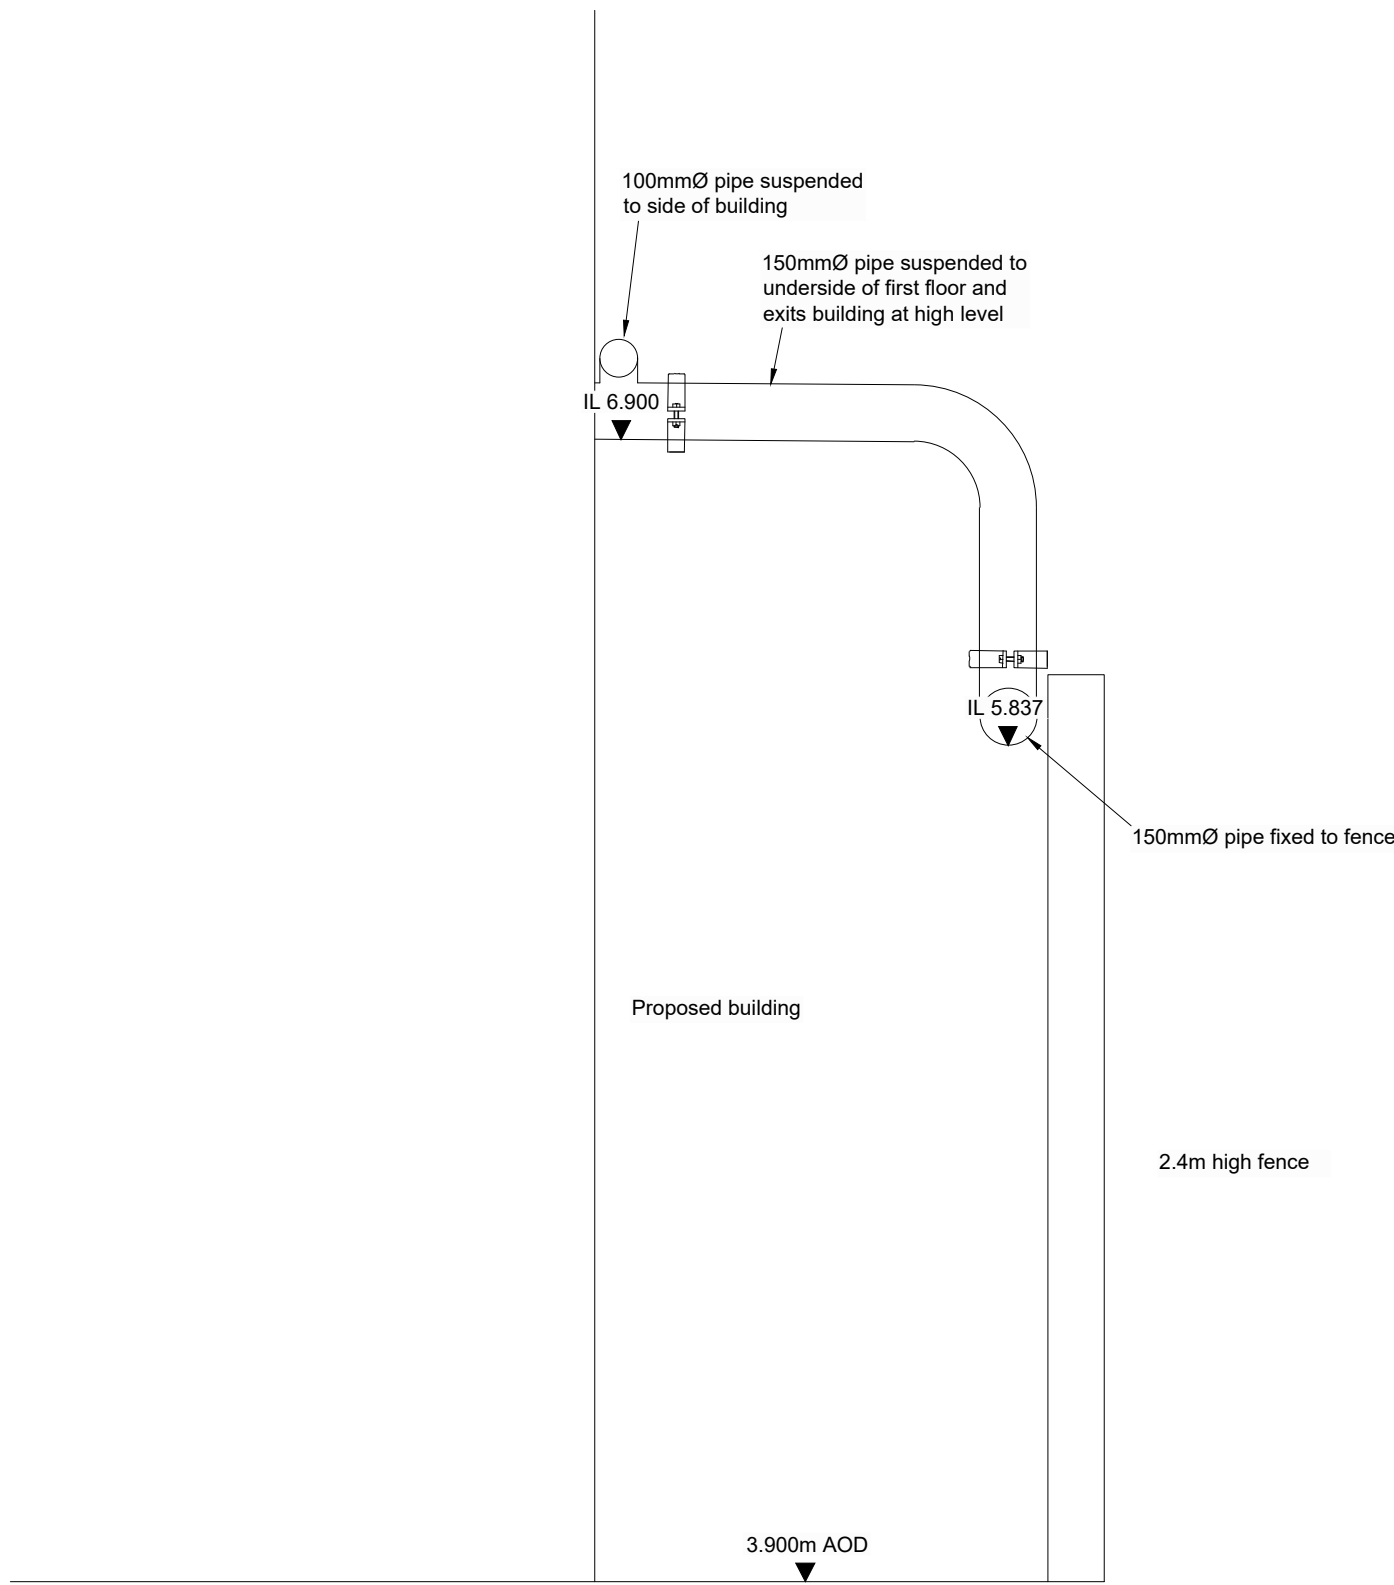

SECTION B-B
(Scale 1:20)

NOTES:

1. All dimensions to be checked on site. All details and dimensions relating to sub-Contractors work must be checked and agreed between the sub-Contractor or supplier and the general Contractor.
2. This drawing is to be read in conjunction with all relevant Architect's and Engineer's drawings and specification.
3. The main Contractor is responsible for ensuring the stability of the structure whilst the works are in progress.
4. Any information given regarding existing underground services is given in good faith after consultation with the relevant authority. No liability is accepted by the Consultant and the main Contractor is responsible for obtaining and checking all information and taking due care and attention whilst undertaking the works.

REV	DATE	INT	DESCRIPTION	CHK
-----	------	-----	-------------	-----

Issue Status PRELIMINARY



The Civil Engineering Practice
11 Tungsten Building
George Street
Fishergate
Sussex
BN41 1RA
01273 424424
reception@civil.co.uk
www.civil.co.uk

CLIENT		George Bevis	
PROJECT		Manor Way Elmer	
TITLE		Construction Details	
DRAWN	DATE	PROJECT NO.	
M Pacifico	Sept 2021		23605
ENGINEER	CHECKED	DWG. No.	REV.
M Kempshall		501	
SCALE	As Shown @ A1		