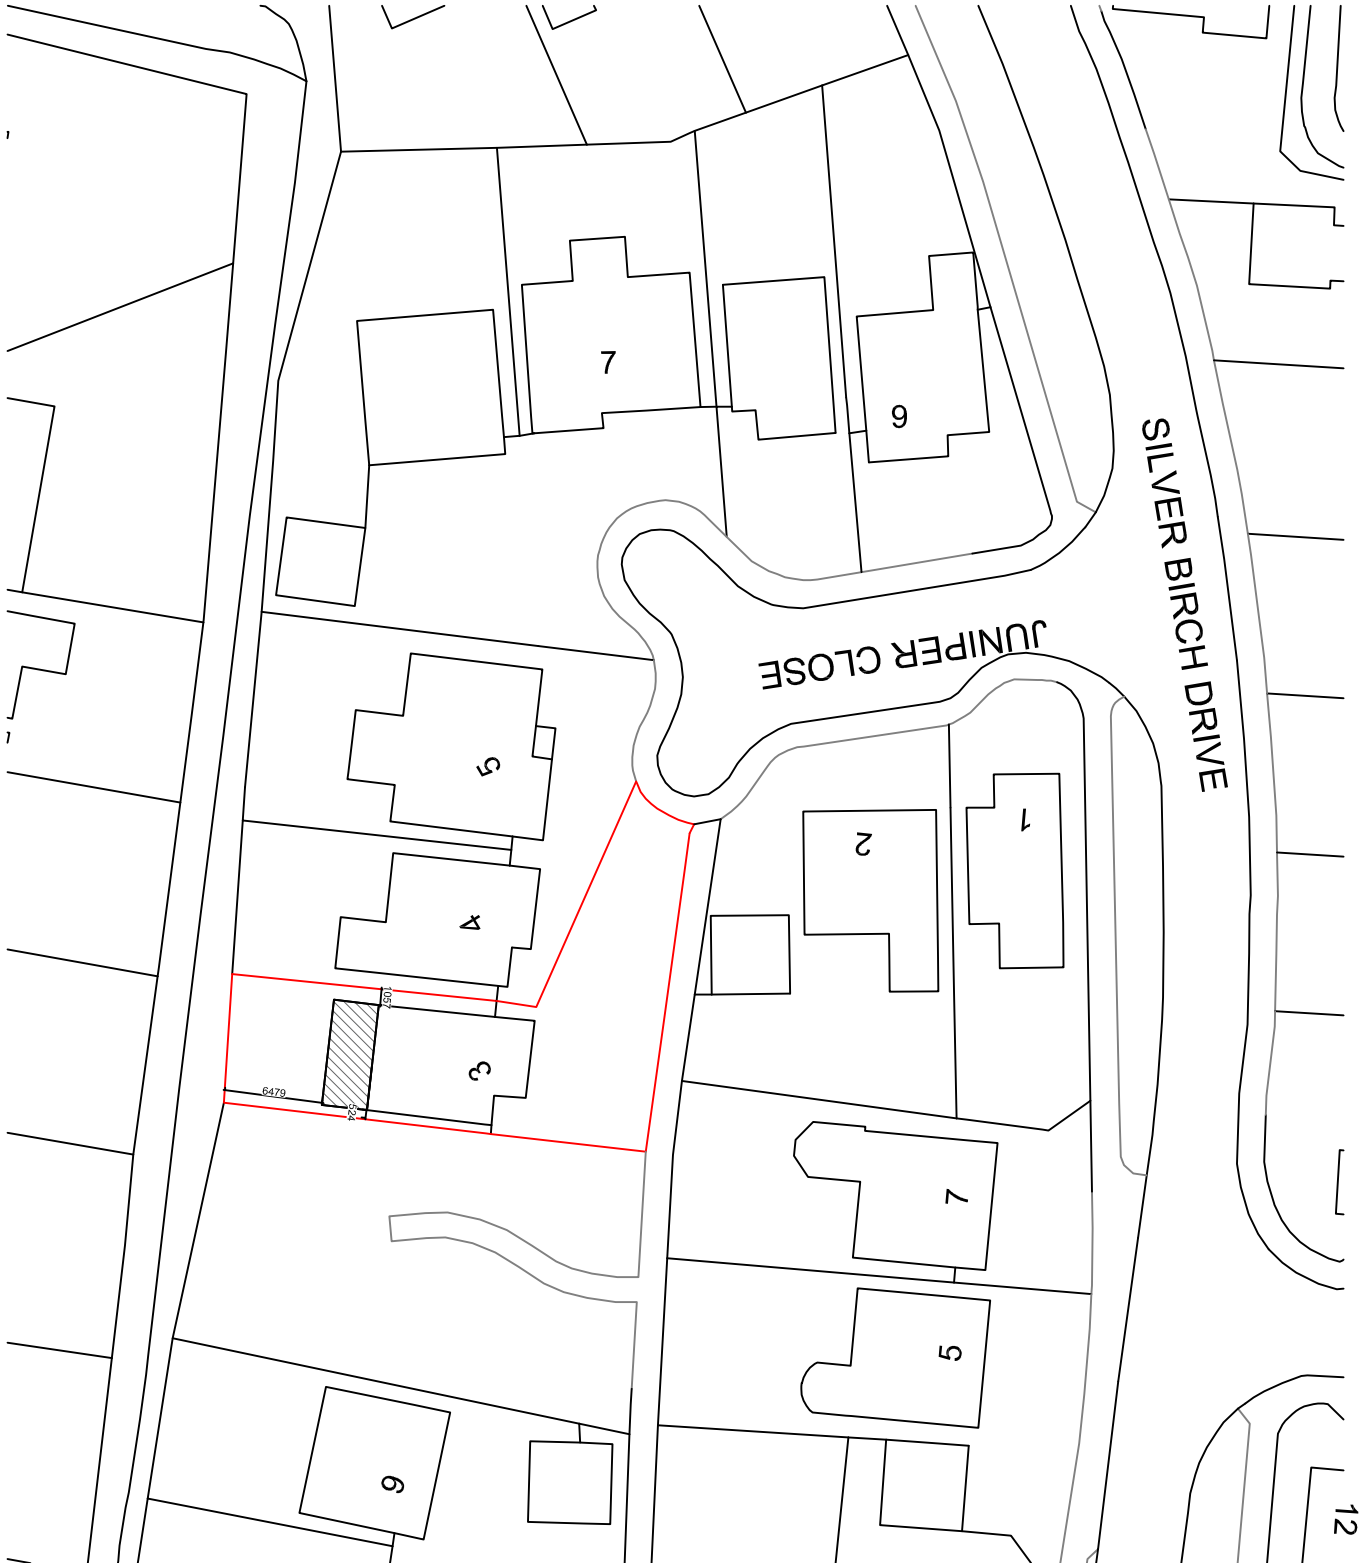


Your Home Plans Ltd Chichester Enterprise Centre, Terminus Road, Chichester, PO19 8TX 01243 908064 june@yourhomeplans.co.uk			3 Juniper Close Middleton on Sea West Sussex PO22 6SD		
Block Plan			Drawing No: B01		
Project Number: 3JUN-21			Scale: 1:500 A3		
Date: 6th October 2021					
Drawn By: Your Home Plans Ltd					
Checked By: JEG					