


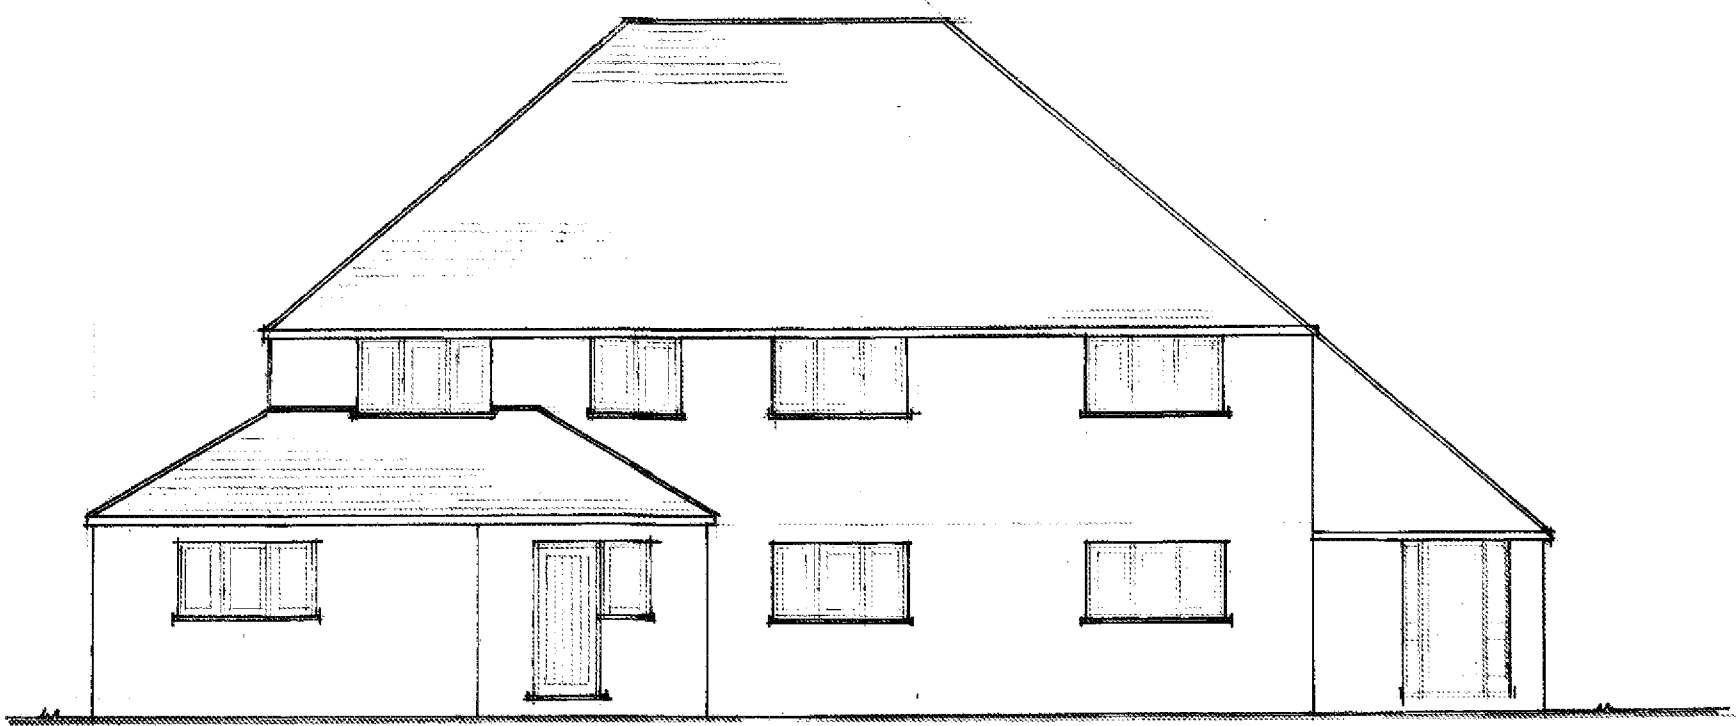

Nº 93 MIDDLETON ROAD
For : Mr A. BARBARIS


Draw Nº AB.100.10
Version 4.

Scale  1/100

REVISED FRONT ELEVATION



REVISED WEST ELEVATION

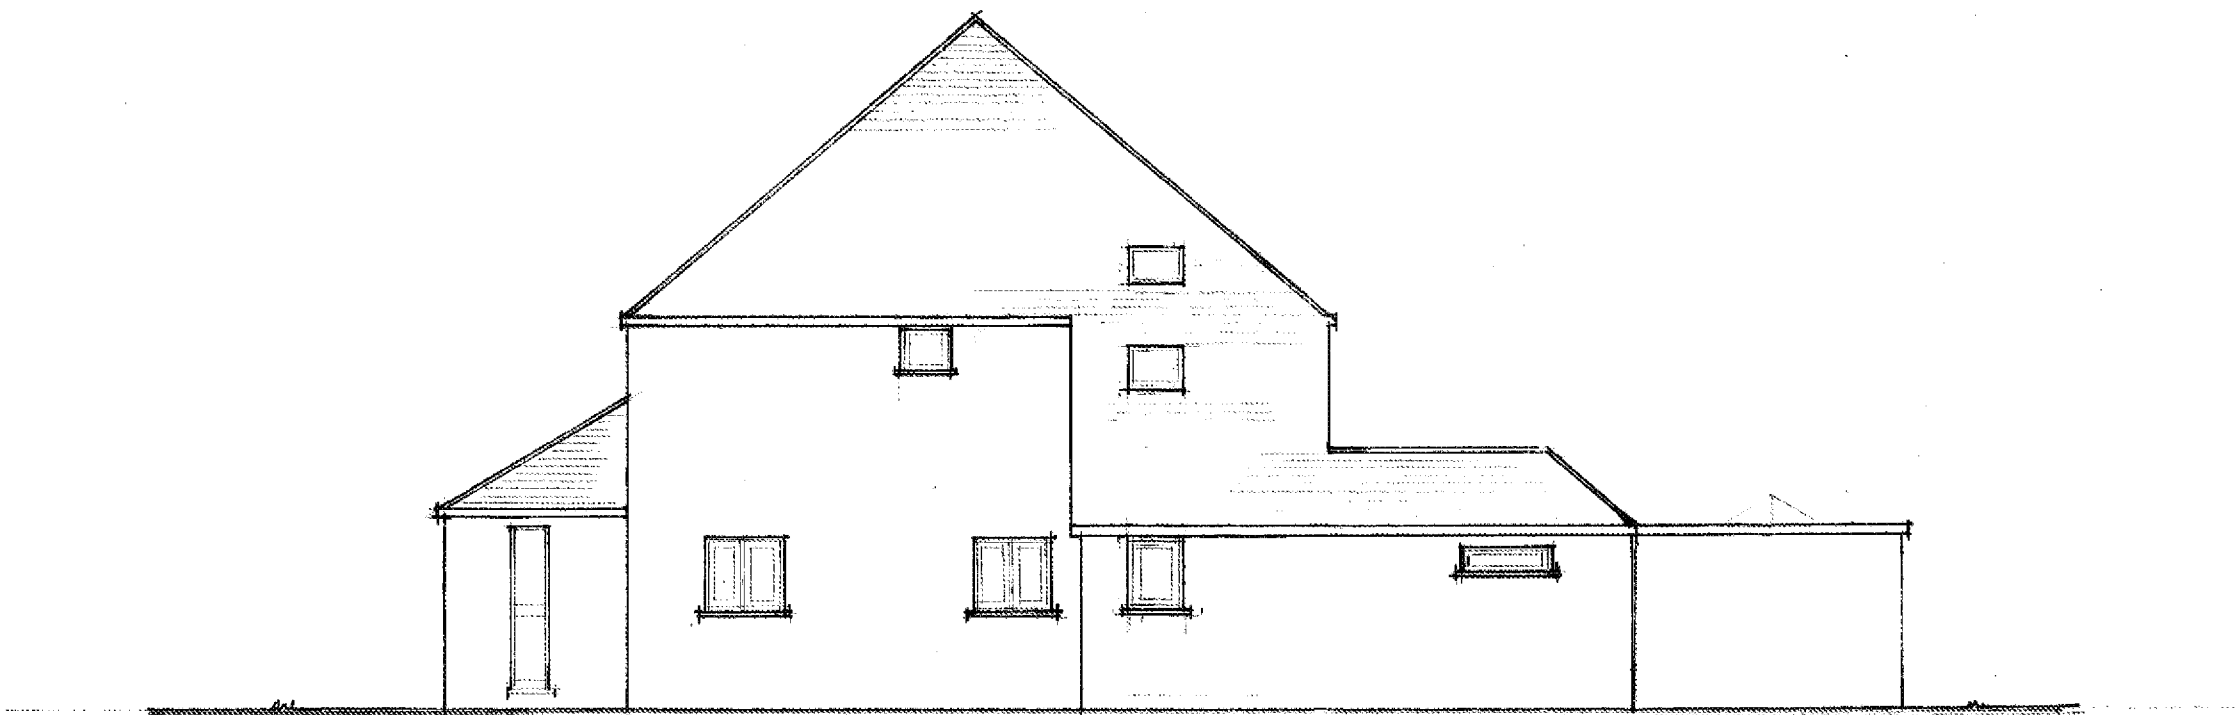

REVISED EAST ELEVATION



REVISED REAR ELEVATION