



MATERIALS

T
TH
THW
B
F
R

Plain Clay tiles
Tile hanging
Tile hanging with Winchester cutting at verge
Horizontal Boarding
Flat roof
Render


Immerys Vintage
Immerys Rustic Red
Immerys Rustic Red
Cedral Lap C18 Slate Grey
Lead Grey coloured GRP flat roof membrane
K Rend K1 Stirling White render

SEE SAMPLES AND DRAWING 106 FOR DETAILED MATERIAL SPECIFICATIONS AND EXAMPLE ILLUSTRATIONS

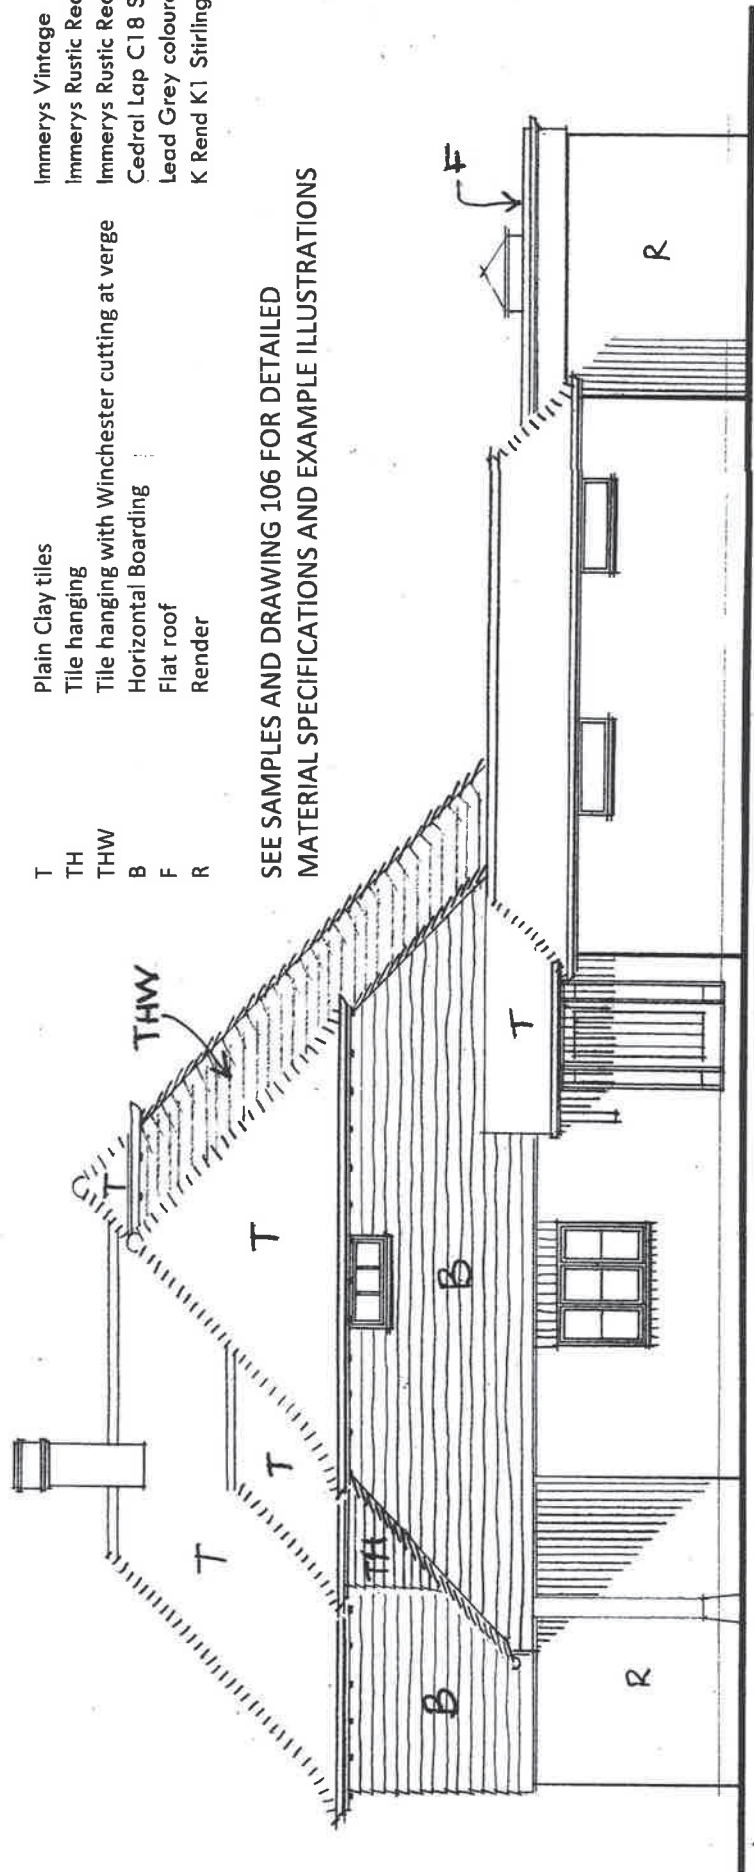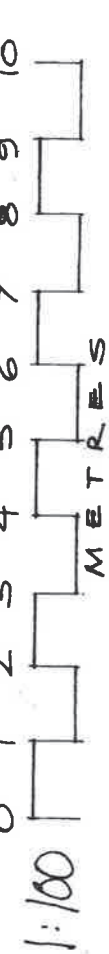


FIRST FLOOR PLAN

ALTERATION AND EXTENSION
AT
93 MIDDLETON ROAD MIDDLETON-ON-SEA
WEST SUSSEX

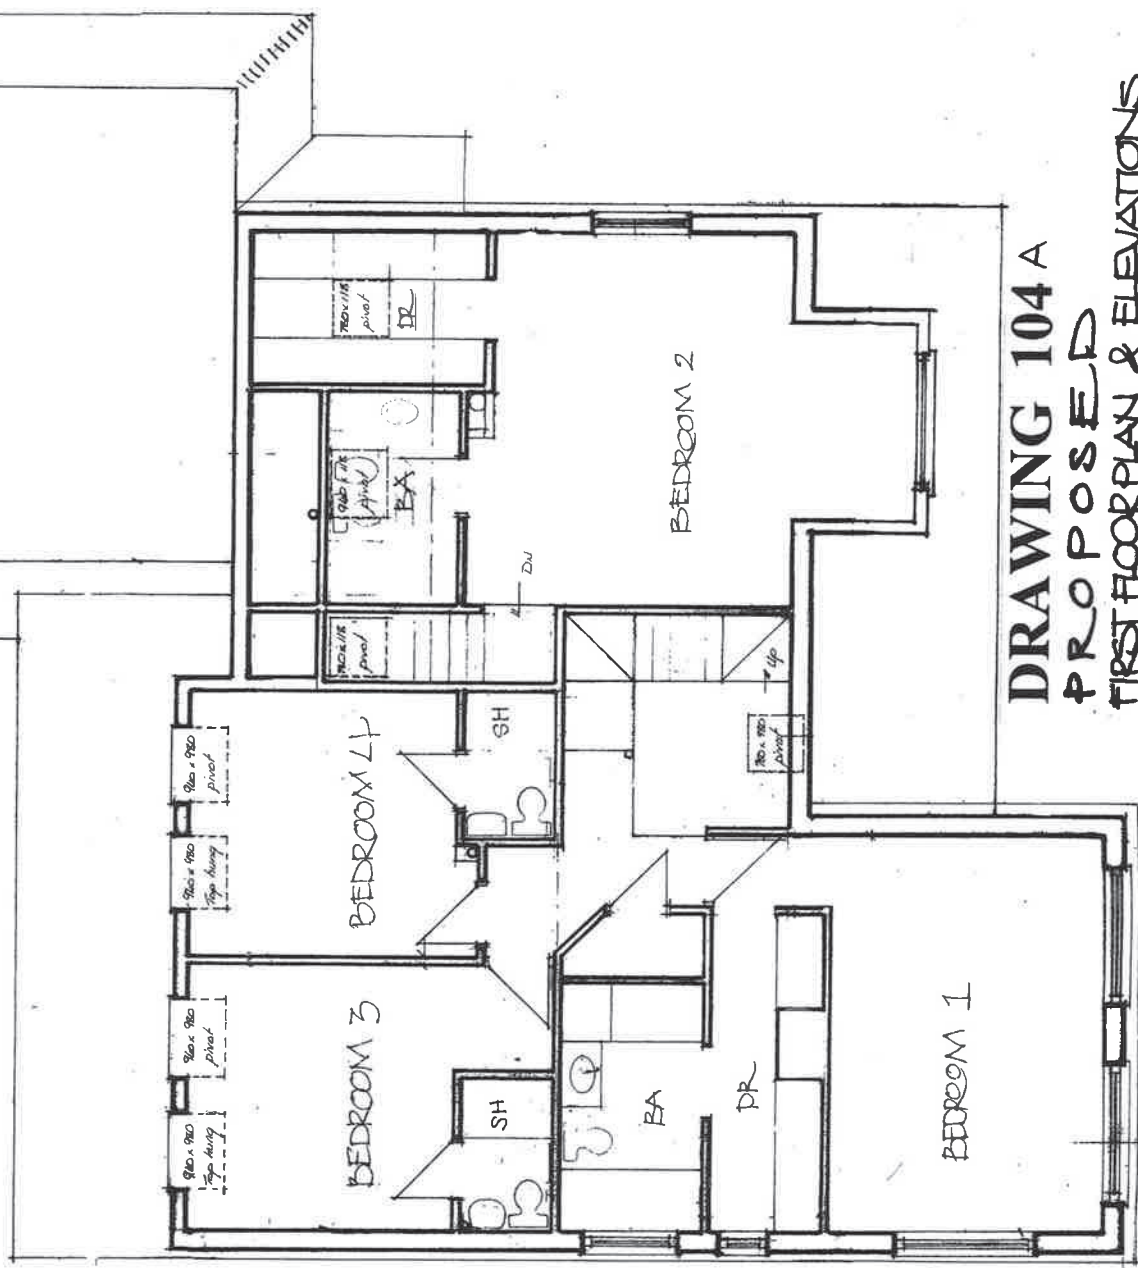

DRAWING 104 A
PROPOSED
FIRST FLOOR PLAN & ELEVATIONS
1:100
APRIL 2018

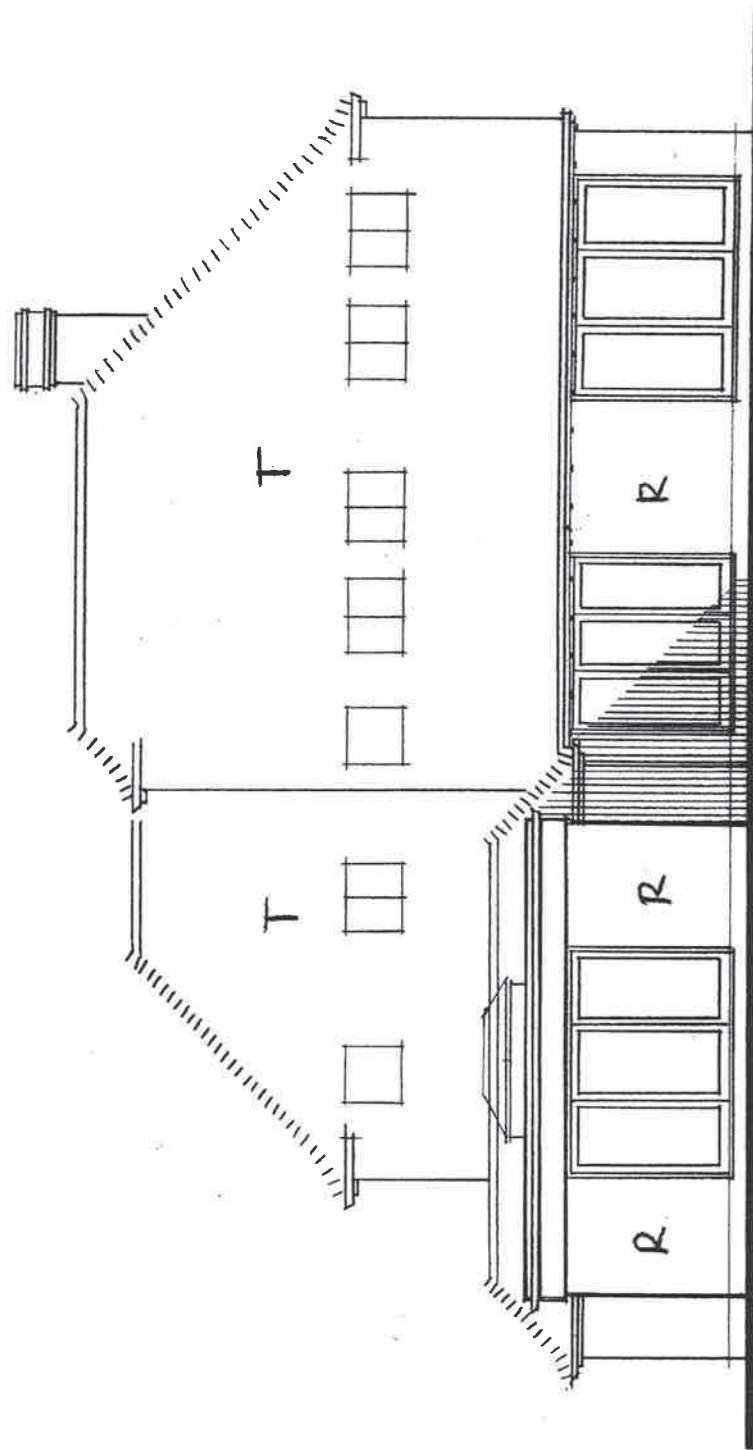

REVISION A
16th MAY 2018

Materials references added to elevations in accordance with LPA's Request