




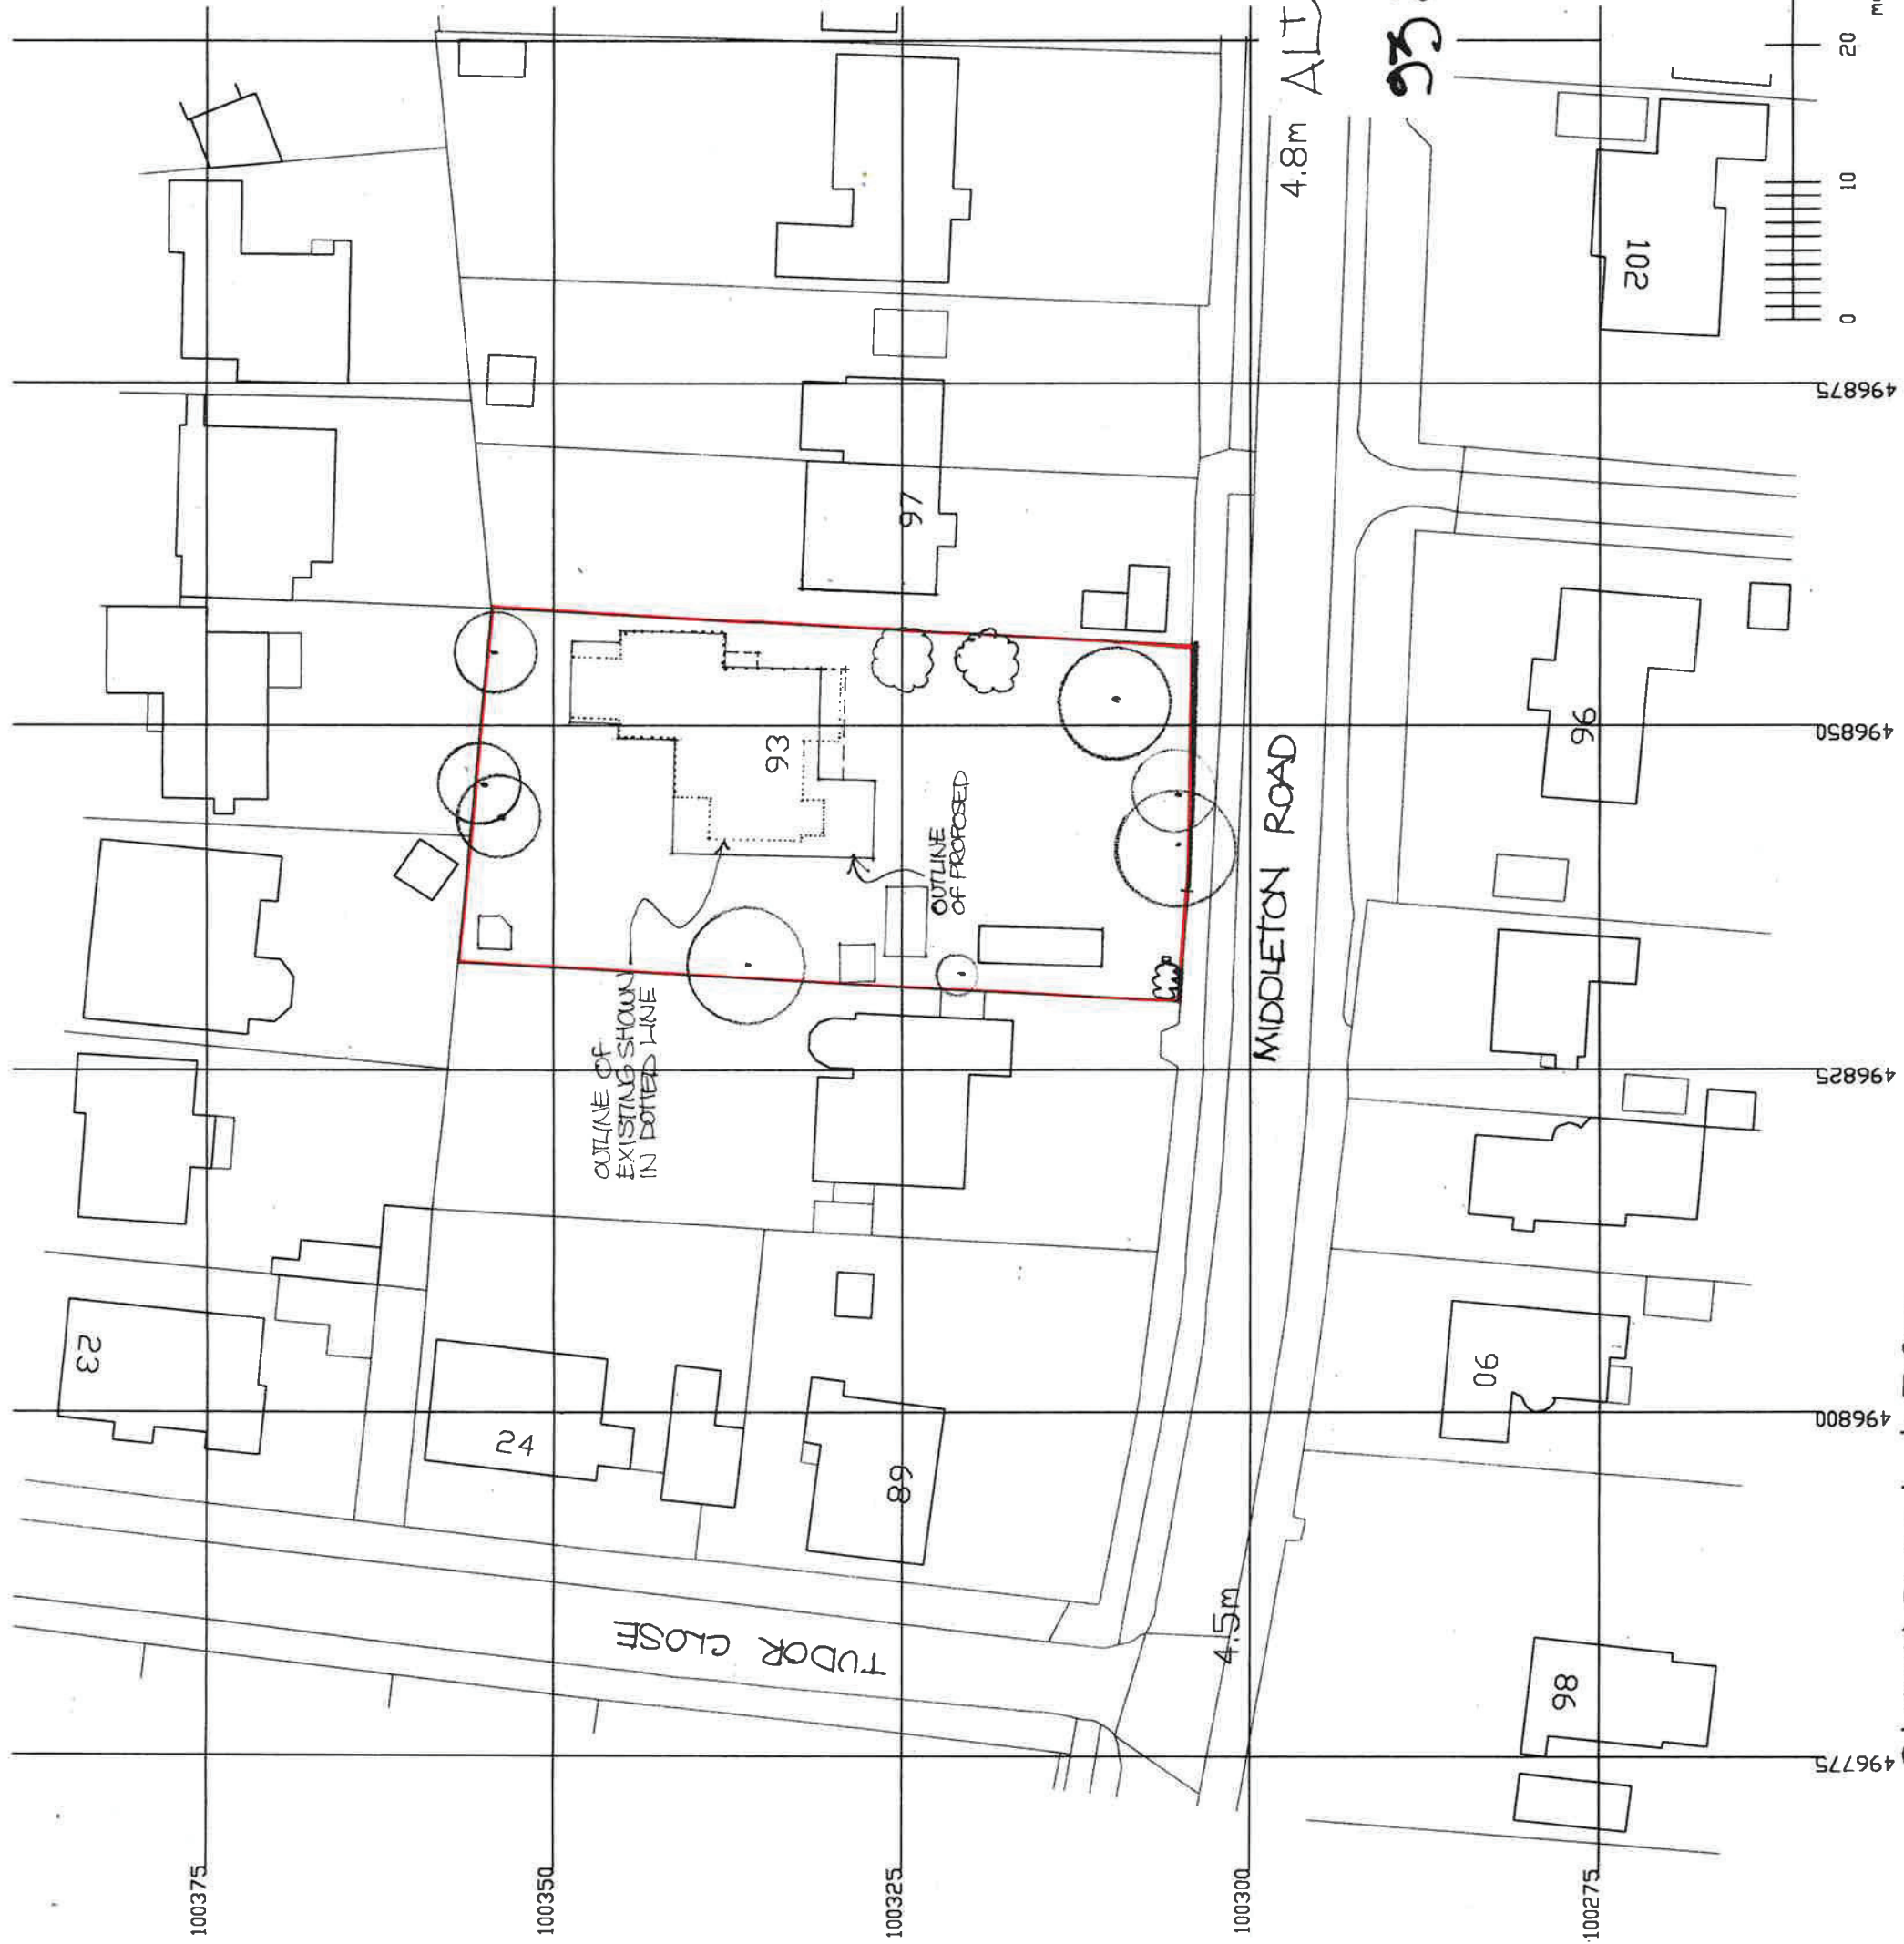

BLOCK PLAN 1:500

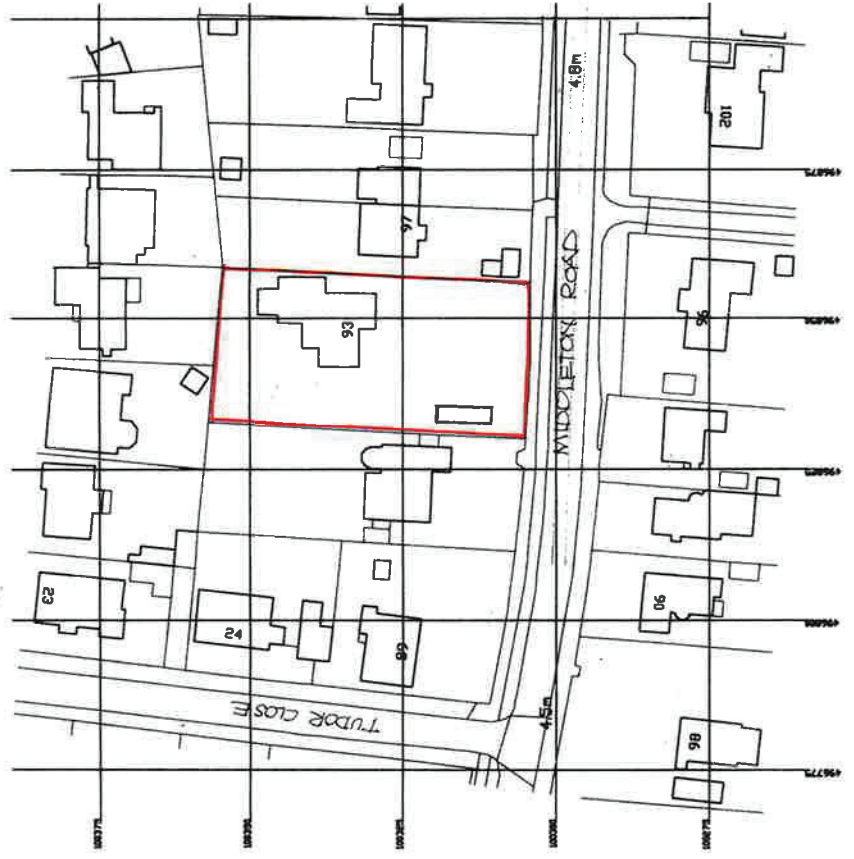

LOCATION PLAN 1:250

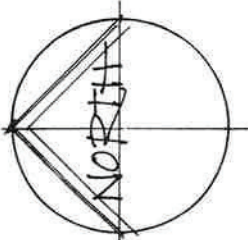

© Crown copyright and database rights 2018 OS 100053143
 Reproduction in whole or part is prohibited without the prior permission of Ordnance Survey.

**ALTERATION AND EXTENSION
 AT**

**93 MIDDLETON ROAD MIDDLETON-ON-SEA
 WEST SUSSEX**

LOCATION AND BLOCK PLANS

**1:250 AND 1:500
 MAY 2018.**

DRAWING 100

