


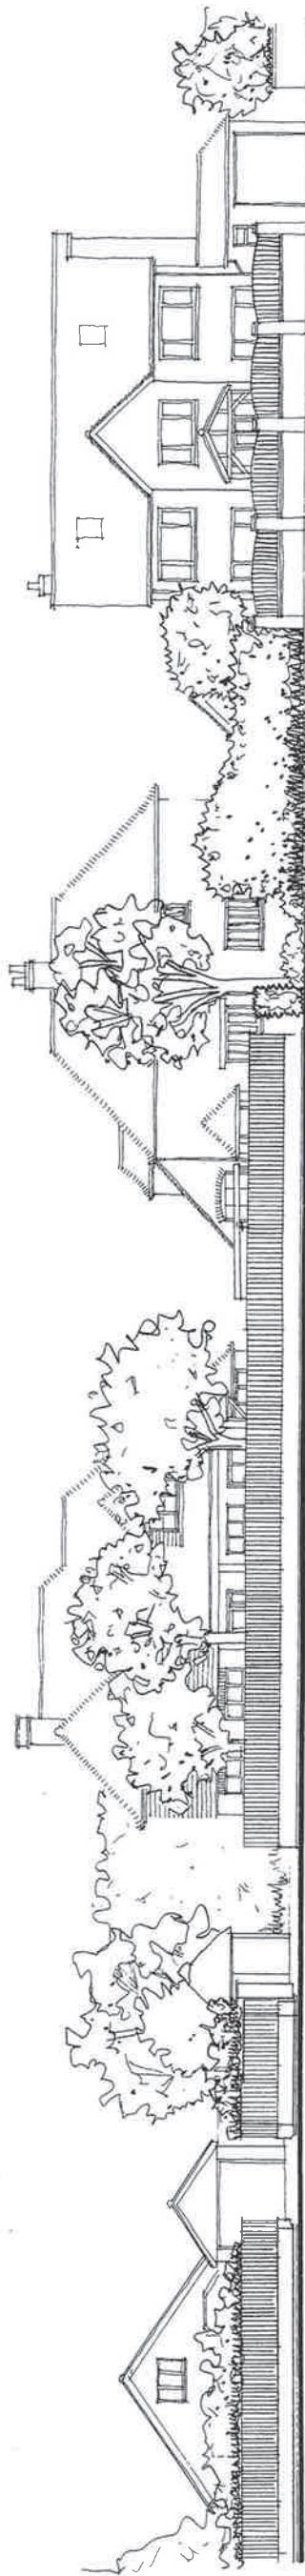

MIDDLETON ROAD ELEVATION



PROPOSED

DATUM 0.0 AOD



**PROPOSED STREET ELEVATION BASED ON
ACCURATE SURVEY OF EXISTING STREET
SCENE BY SUMO SURVEY SERVICES LTD.**

DRAWING 105
PROPOSED AND EXISTING
STREET ELEVATION
1:250
APRIL 2018

ALTERATION AND EXTENSION
AT
93 MIDDLETON ROAD MIDDLETON-ON-SEAX
WEST SUSSEX