
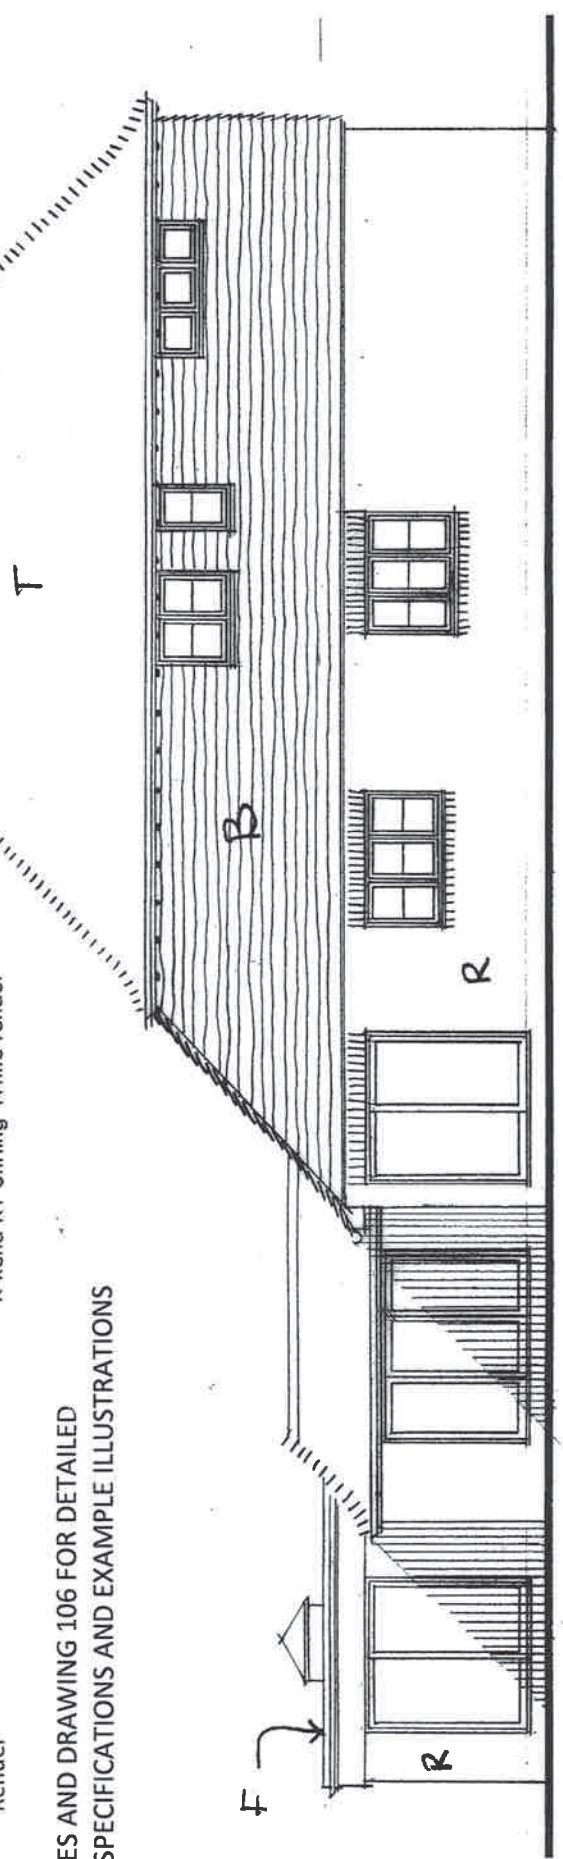


- Plain Clay tiles
- Tile hanging
- Tile hanging with Winchester cutting at verge
- Horizontal Boarding
- Flat roof
- Render


- Immerys Vintage
- Immerys Rustic Red
- Immerys Rustic Red
- Cedral Lap C18 Slate Grey
- Lead Grey coloured GRP flat roof membrane
- K Rend K1 Stirling White render

SEE SAMPLES AND DRAWING 106 FOR DETAILED MATERIAL SPECIFICATIONS AND EXAMPLE ILLUSTRATIONS

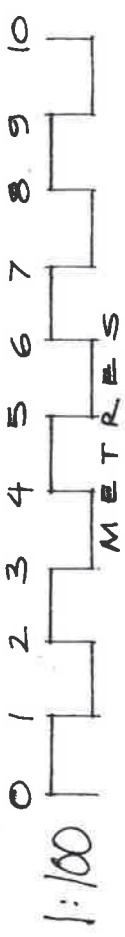

WEST ELEVATION

ALTERATION AND EXTENSION
AT
93 MIDDLETON ROAD
MIDDLETON-ON-SEA
WEST SUSSEX

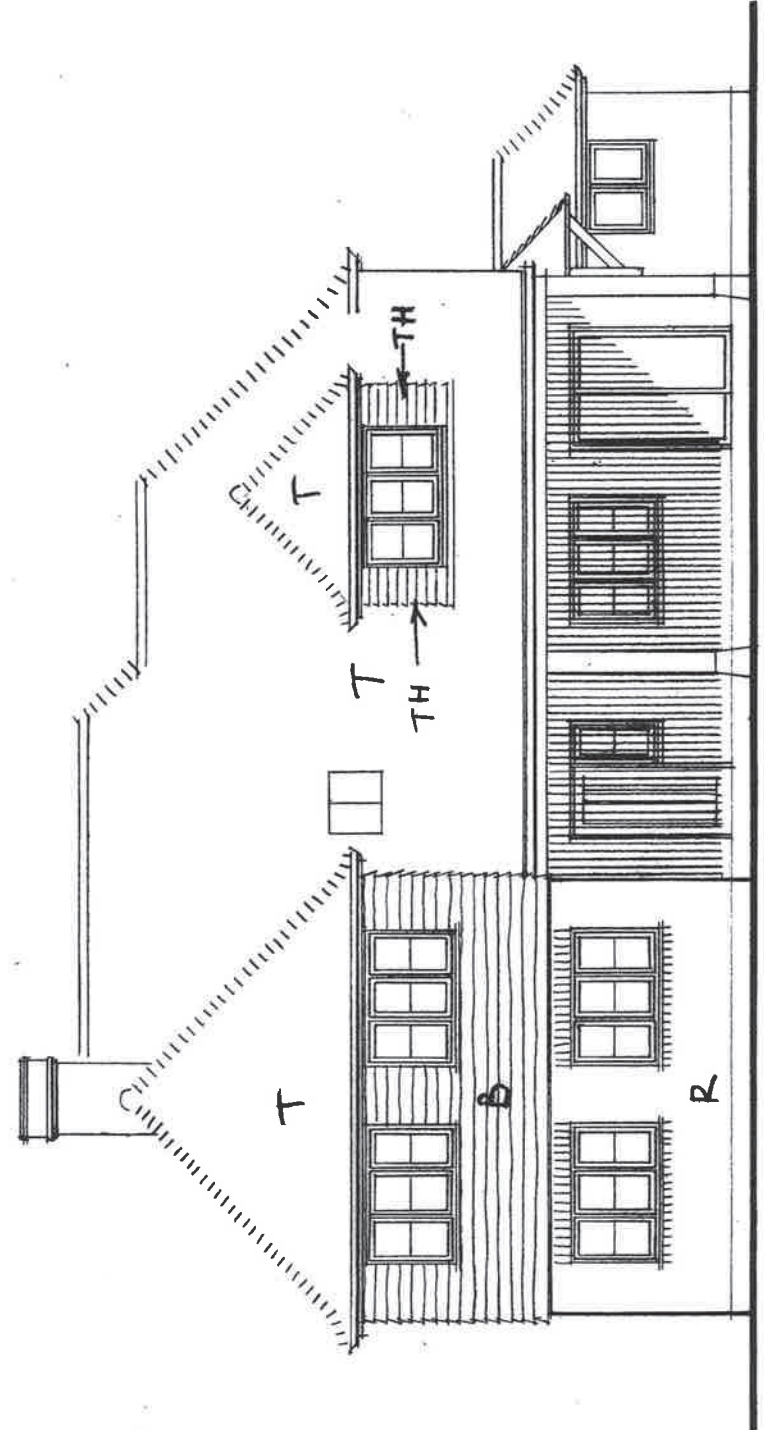

SOUTH ELEVATION

GROUND FLOOR PLAN.



DRAWING 103 A

PROPOSED
GROUND FLOOR PLAN & ELEVATIONS
1:100
APRIL 2018