


16 ANCTON WAY

REF 1

NOT TO SCALE

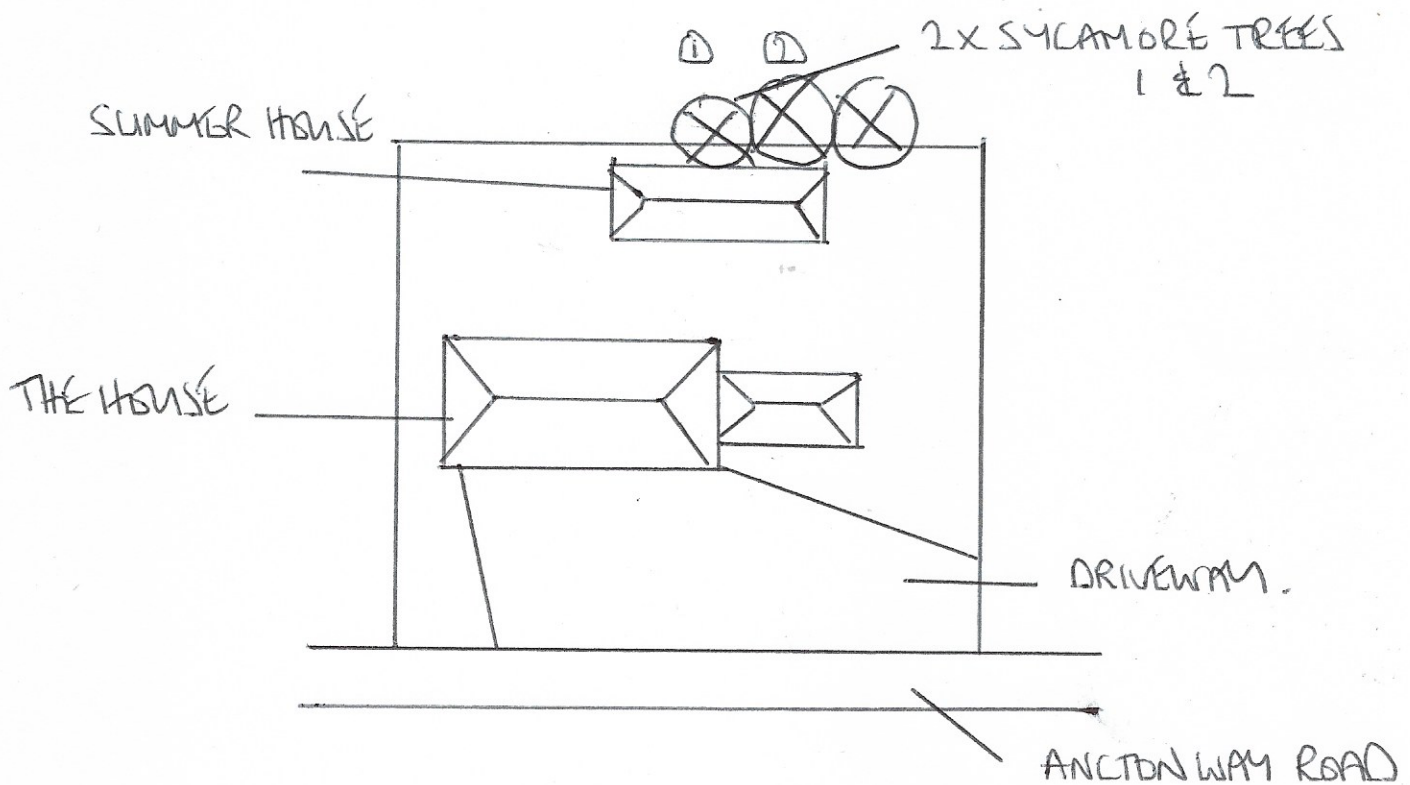

1. TO REDUCE OVERHANG OF
1 & 2 SYCAMORE TREES
BY 3 METERS TO LEAVE 2 METERS