


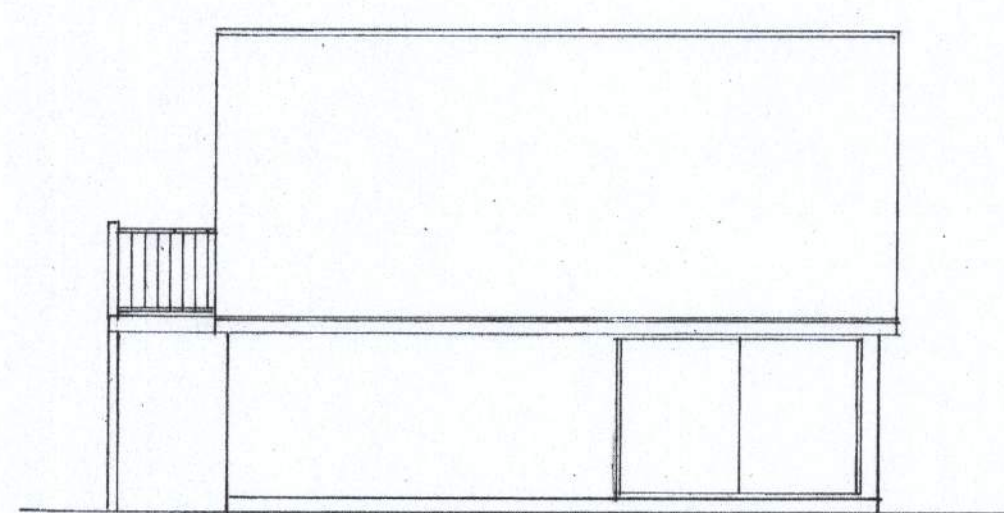


north




west




east
1 : 100

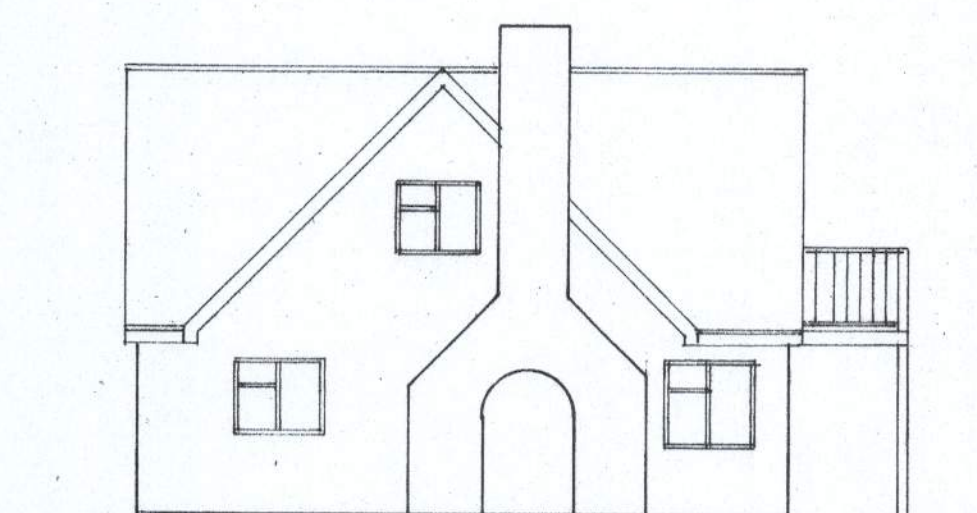


south

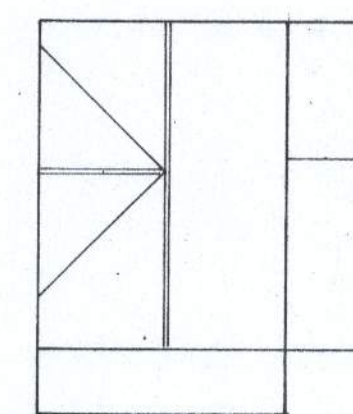

roof plan
1 : 200

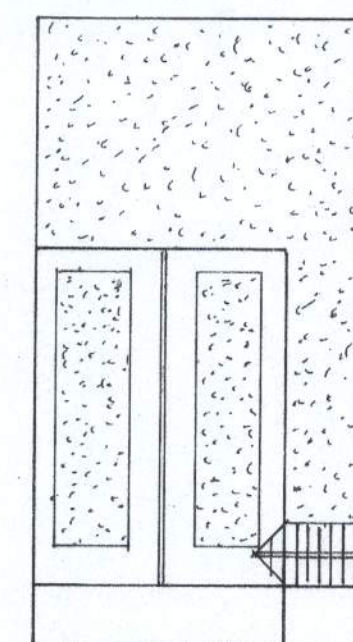


proposed roof plan

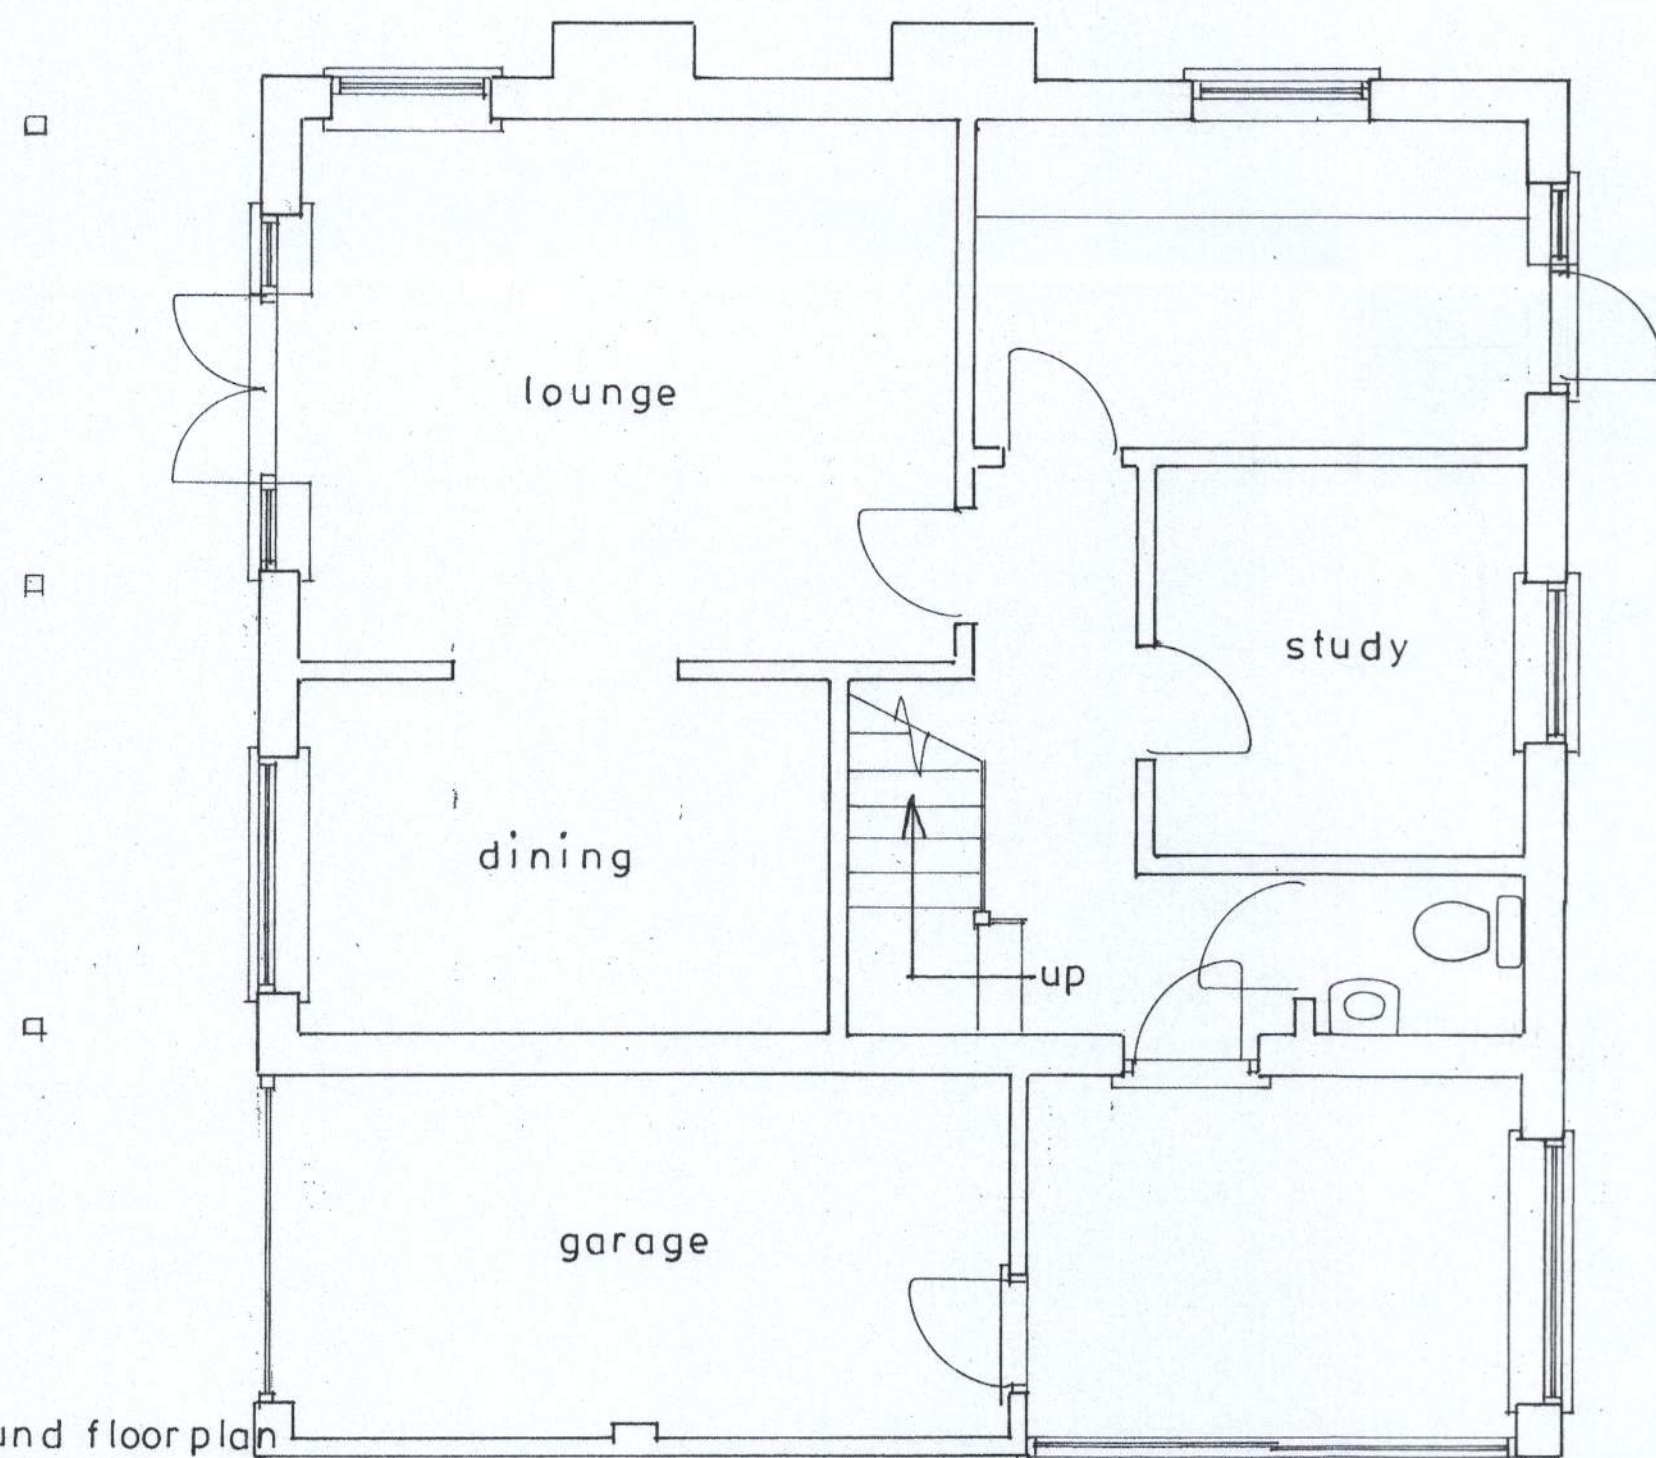

Ground floor plan

1 : 50
Existing

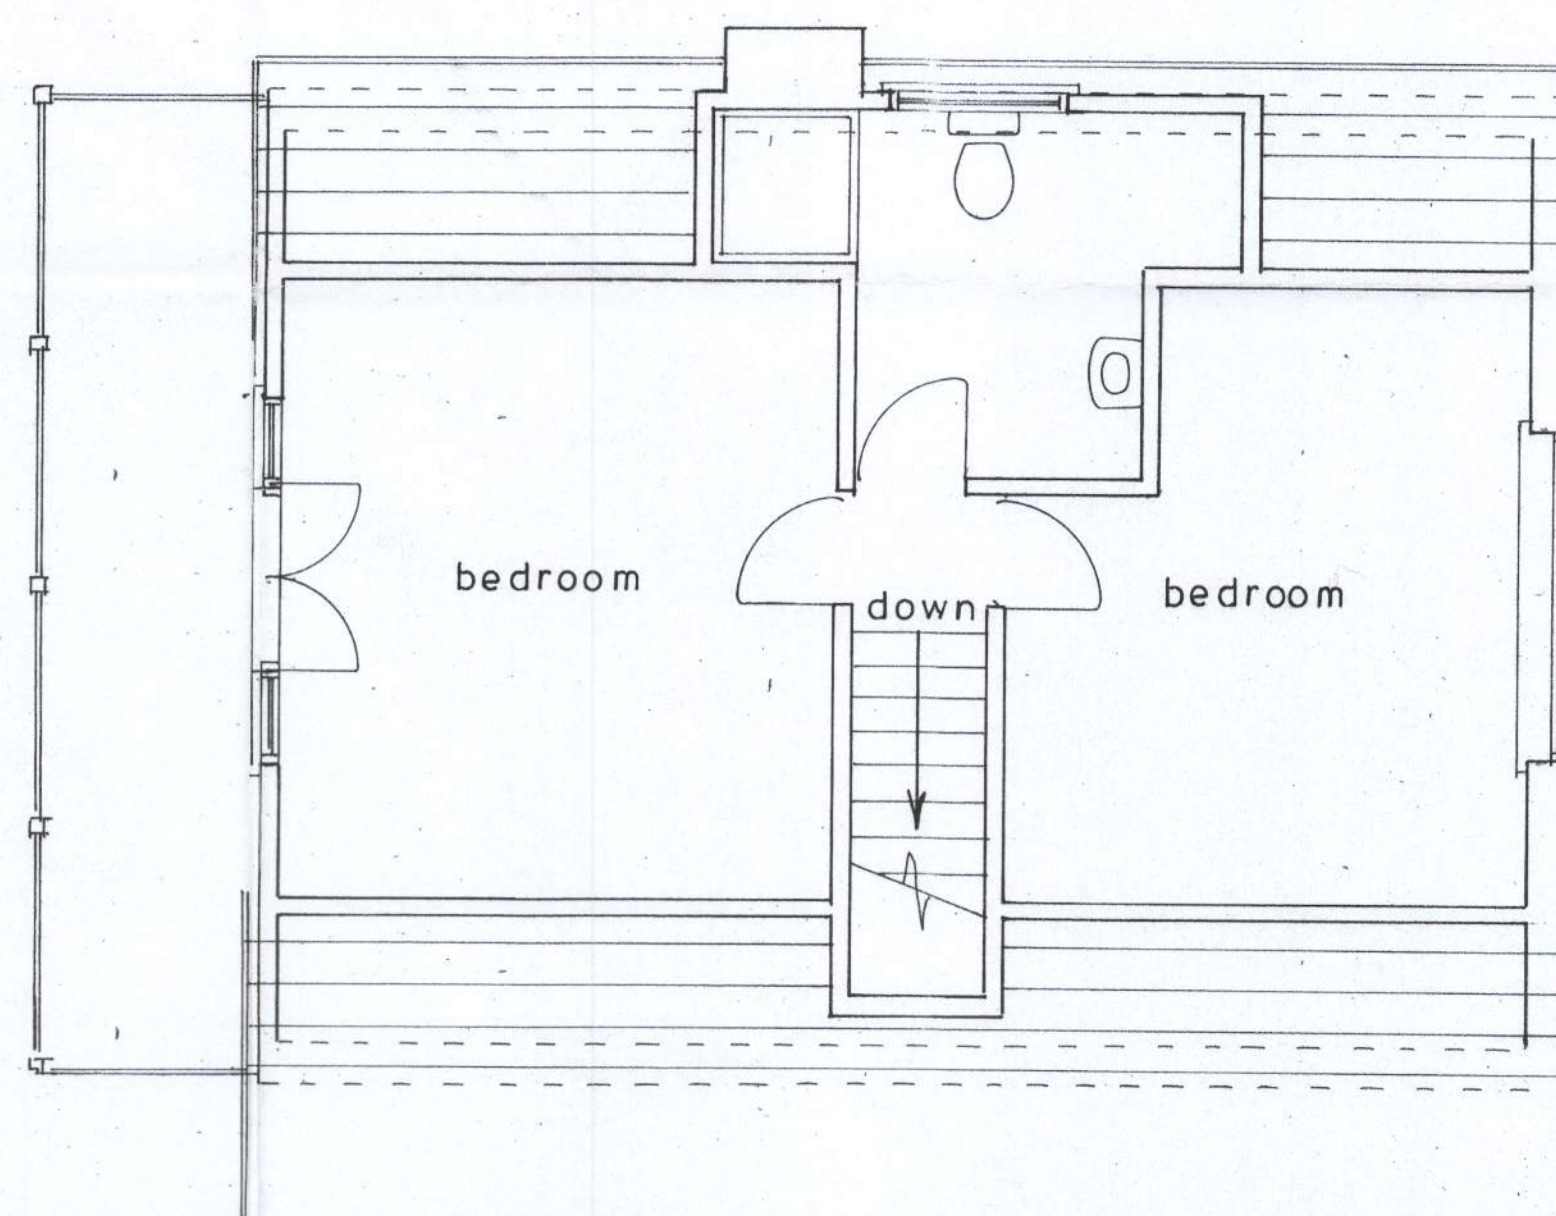

1st floor plan

PROPOSED SINGLE STOREY EXTENSIONS AND DORMER PROJECTIONS
AT 14, WEST DRIVE, ELMER FOR MR. & MRS. D. DRUCE

sheet 3 of 3

Bryan Butcher
Rainbow Cottage
Nyetimber Lane
Bognor Regis PO21 3JX
01243 266871
07973 233442
bryan.butcher@btinternet.com
www.bryanbutcher.com