



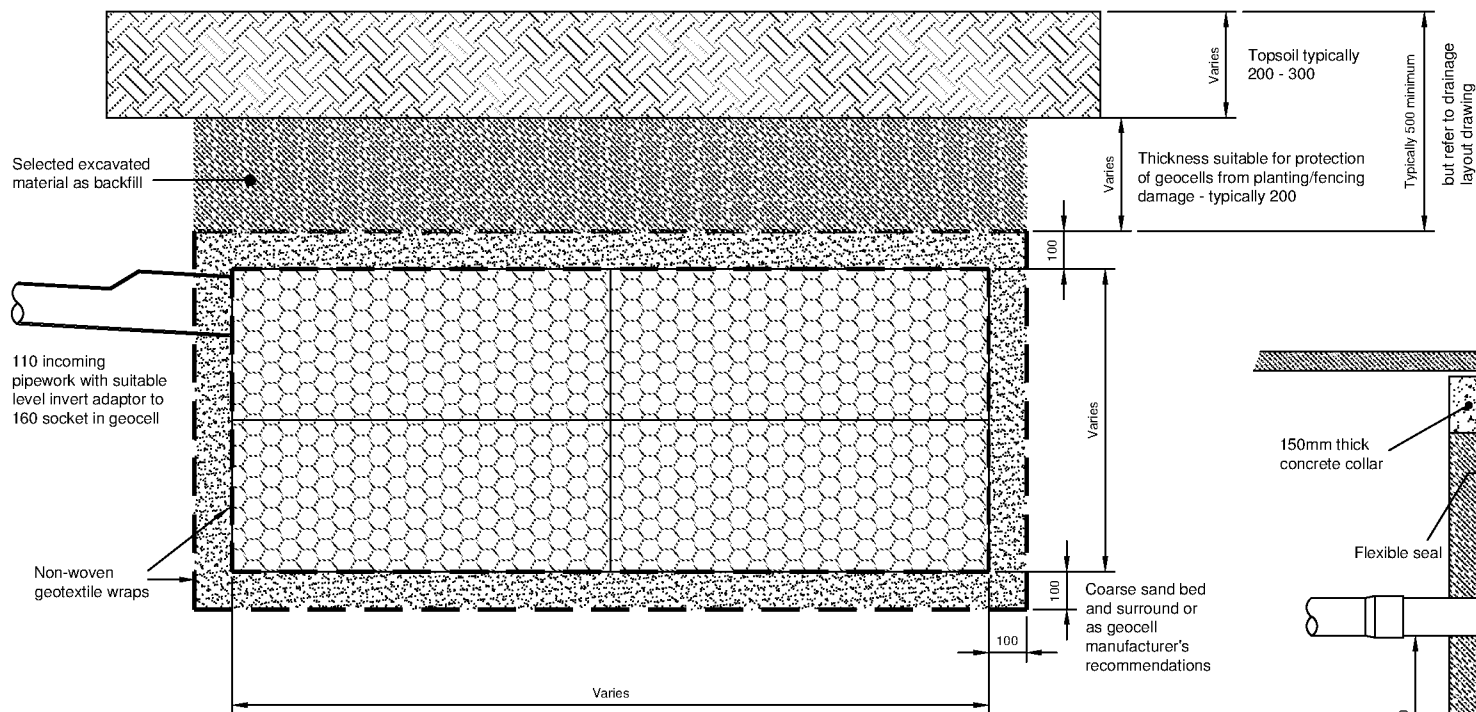

Typical Geocellular soakaway Unit
(for use in soft landscaped areas)
Scale 1:20

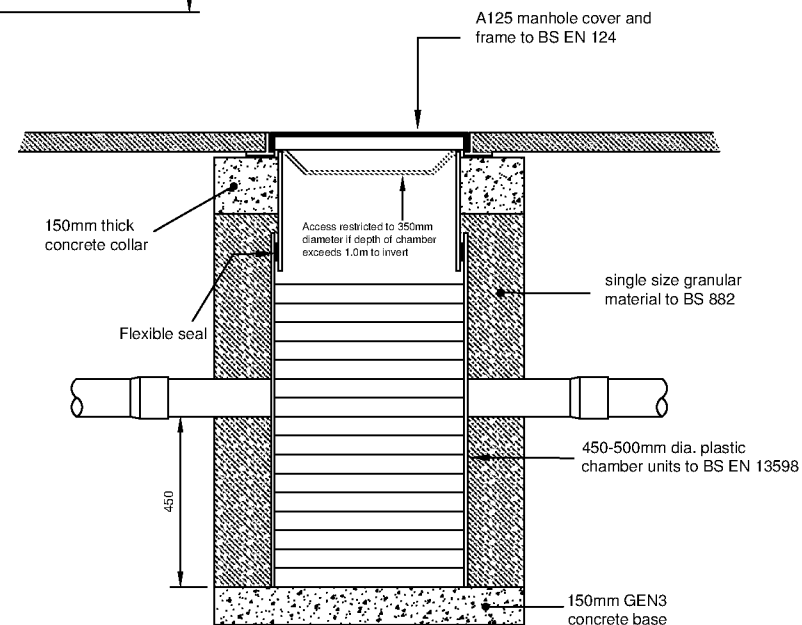

Typical Silt Trap Inspection Chamber Detail
(for use in landscaped areas and footways)
Scale 1:20

					Client	David Druce	Title	Construction Details for rear Soakaway and silt trap	Robert Clark Associates Ltd
					Project	14 West Drive, Middleton-on-Sea	Scale	1:20	Chartered Civil Engineers
					Notes		At original	A4	Willow Cottage, Herne Lane
-	Original	PC		RTFC			© Robert Clark Associates Ltd		Rustington, West Sussex BN16 3EE
Rev.	Description	App.	Chk.	Dm.	Date		Drawing Number	1780/D5.1	Revision
								-	