




Side facing windows to be fitted with obscure glass and have no openers below 1.7 metres from floor level.

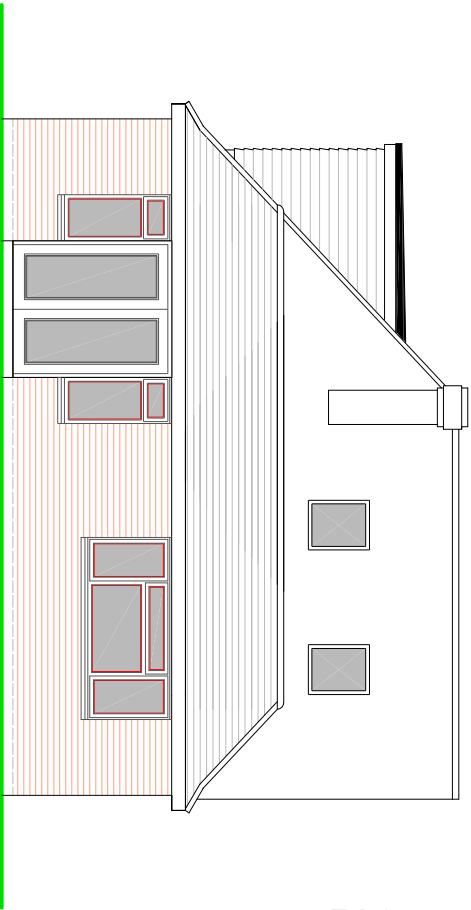

REAR ELEVATION


SIDE ELEVATION

NOTES


ROOF - Glass fibre covered flat roof dormer and plain tiles to pitched roof to match existing.

WALLS - Face brickwork and plain tile hanging to match with existing.

WINDOWS/DOORS - White framed PVC double glazed units.

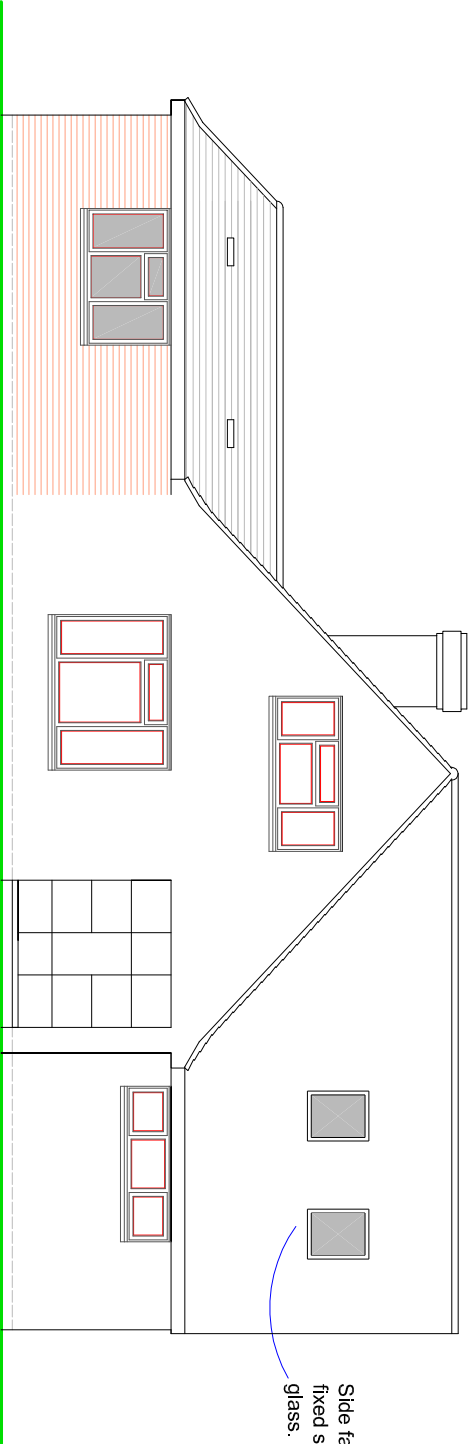


Side facing 'Velux' roof lights to be fixed shut and fitted with obscure glass.

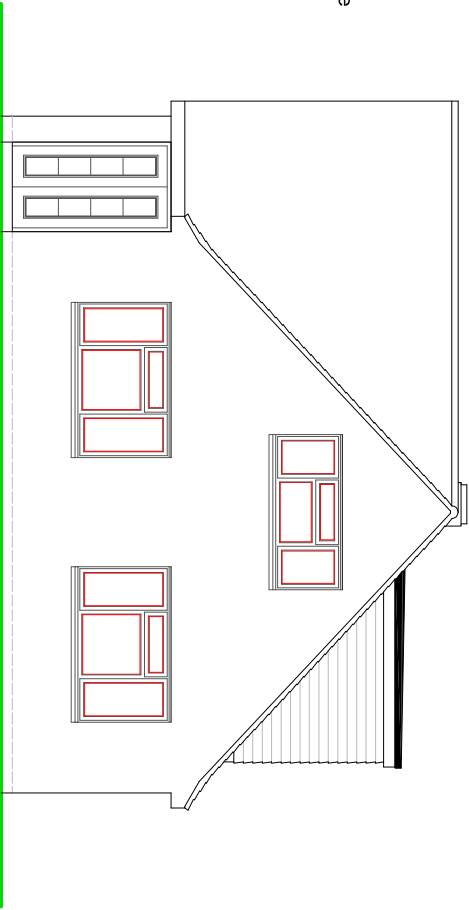

SIDE ELEVATION

FRONT ELEVATION

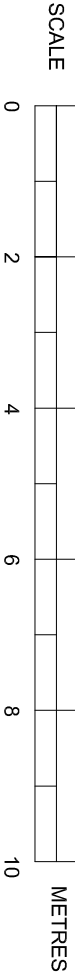

PROPOSED ELEVATIONS

SUSSEX BUILDING CONSULTANCY LIMITED

9 ANCTON CLOSE, MIDDLETON,
BOGNOR REGIS, WEST SUSSEX.

SCALE - 1/100 REV - D` DATE - 02/11/2018

LABC
partner
3 NORTHGATE ROAD
BOGNOR REGIS
PO21 3LZ
TEL - (01243) 861379