




ARUN DISTRICT COUNCIL		
No.	M	138 06
RECEIVED		
6.12.06.		

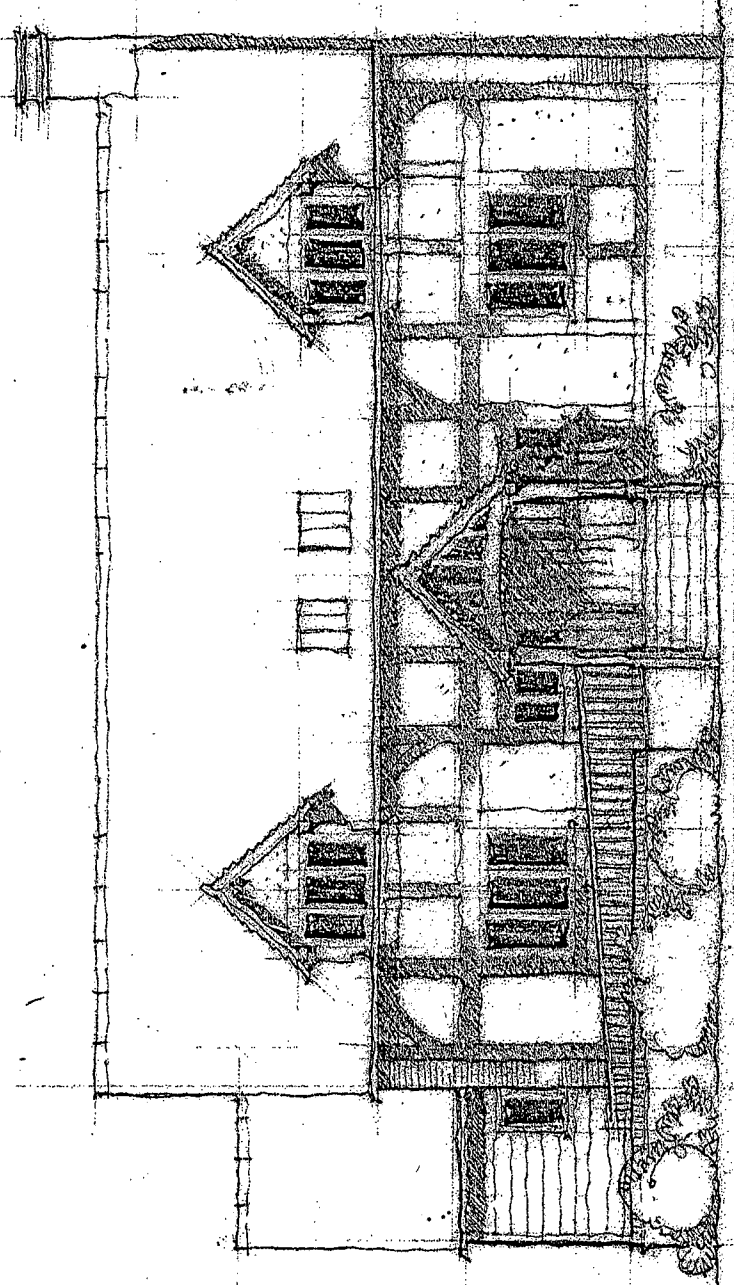


NORTH

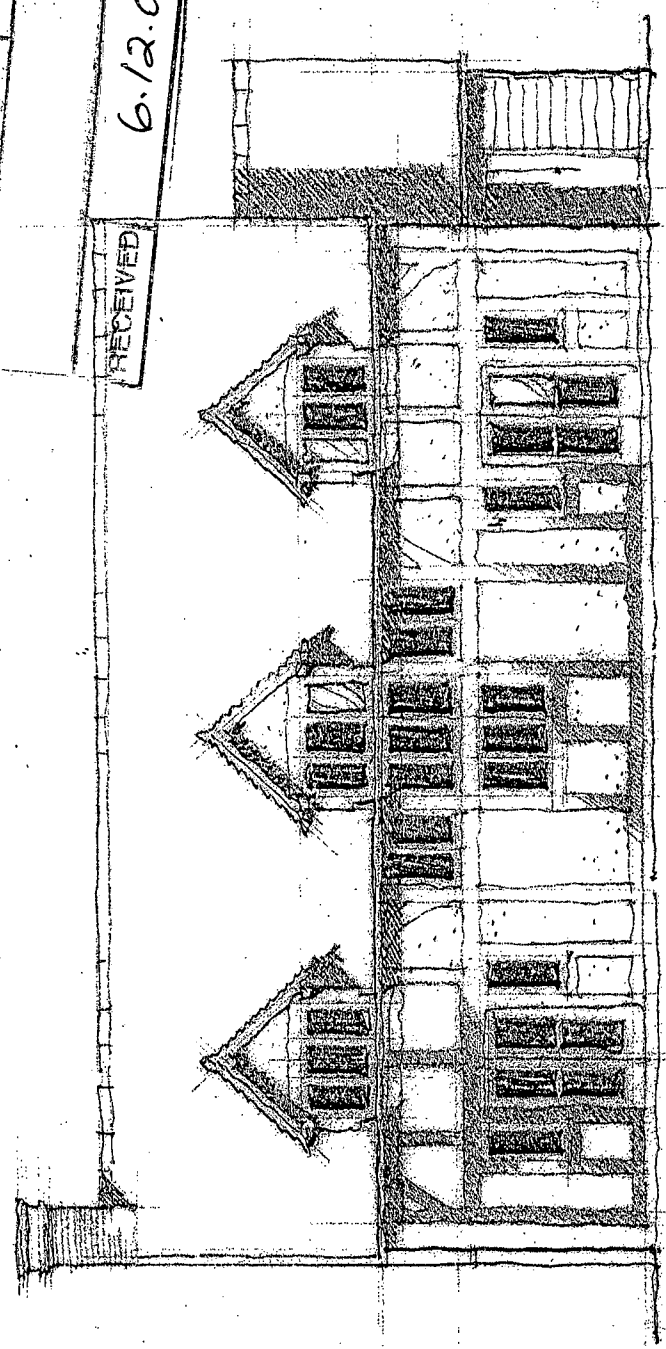

SOUTH

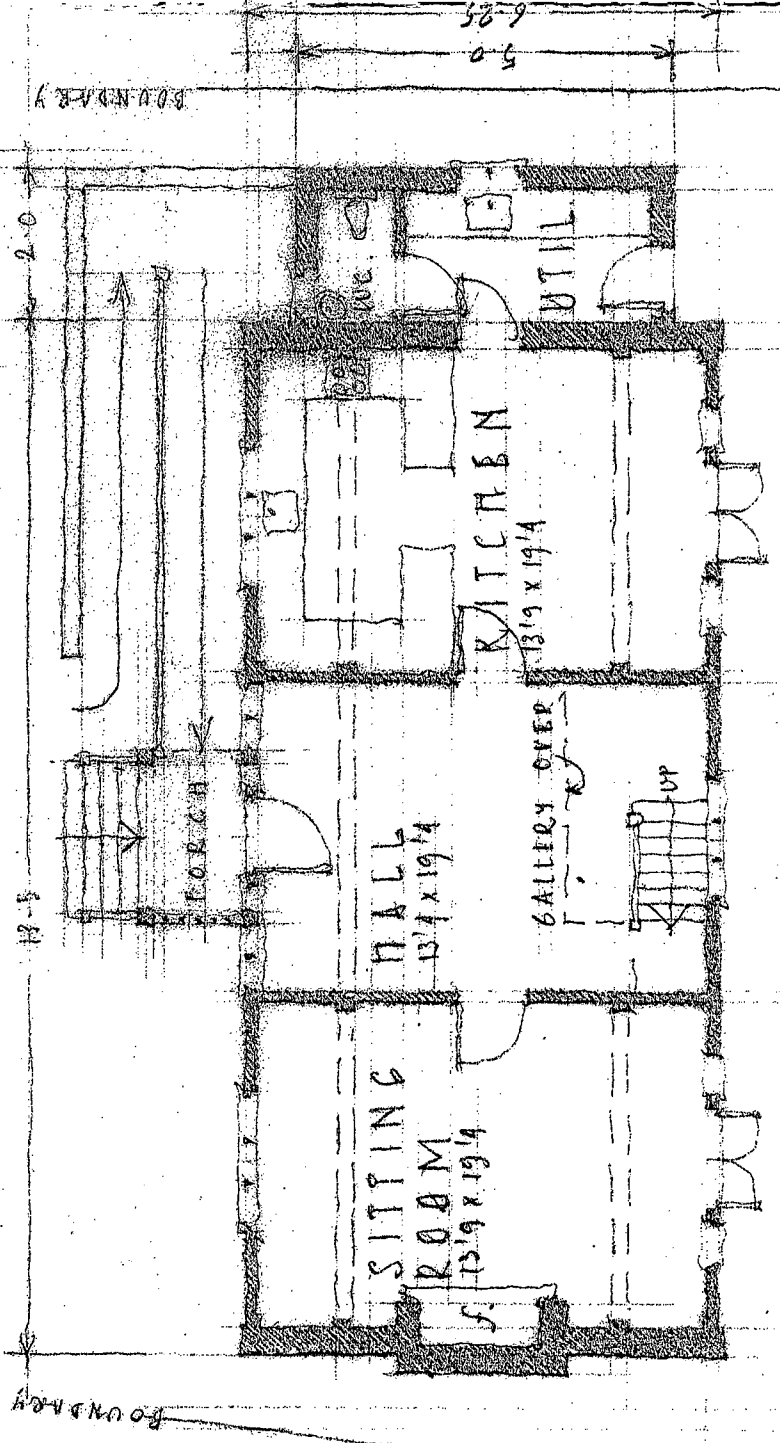

GROUND FLOOR PLAN

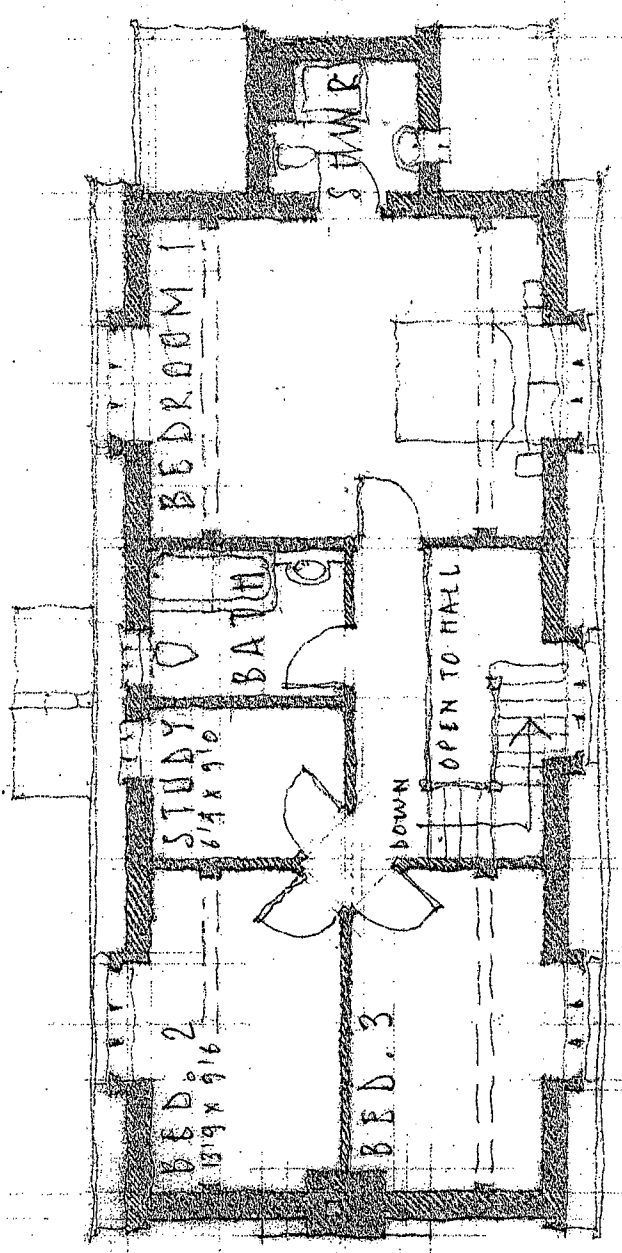

FIRST FLOOR PLAN

PROPOSED REPLACEMENT HOUSE AT 'EDGE O BEYOND'. ELMER RD. ELMER SANDS. SUSSEX. FOR MR & MRS. GRIFFIN

S K E T C H S C H E M E 1:100 MAY 2006

REVISION A: 14.6.06 DOOR REMOVED. B:10.10.06 HOUSE RAISED

725.1 B

