



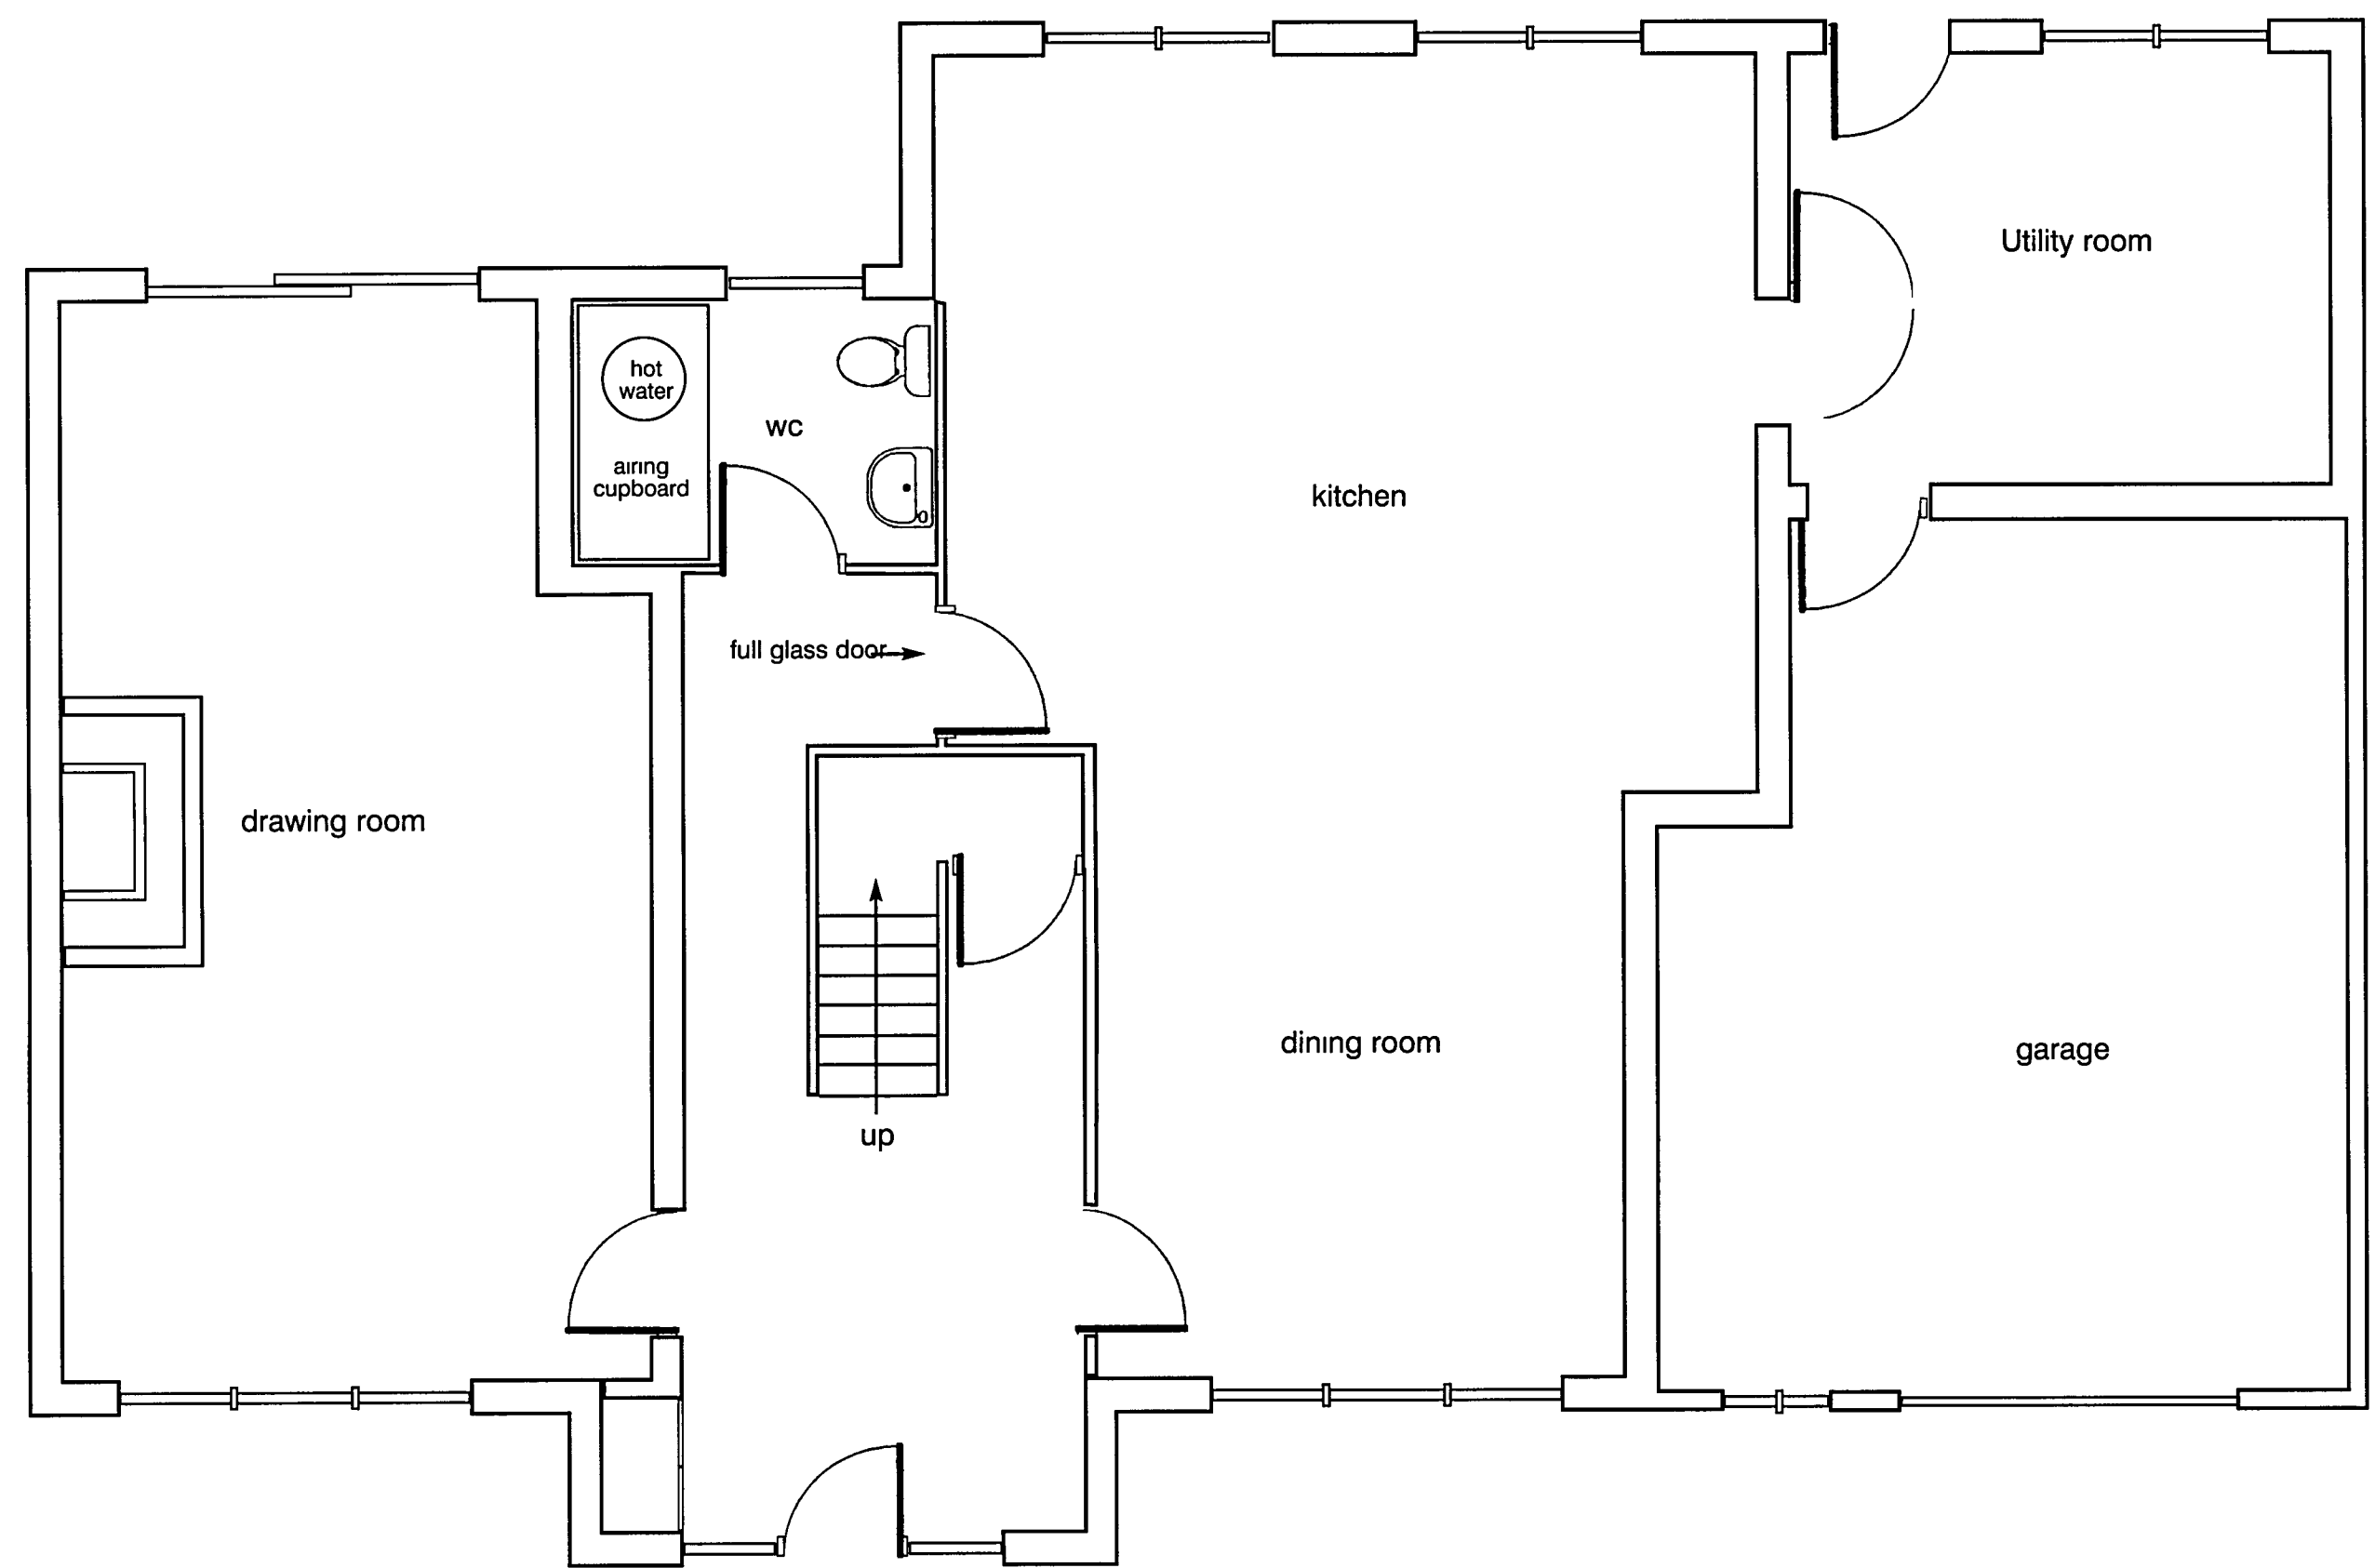


Proposed Ground Floor

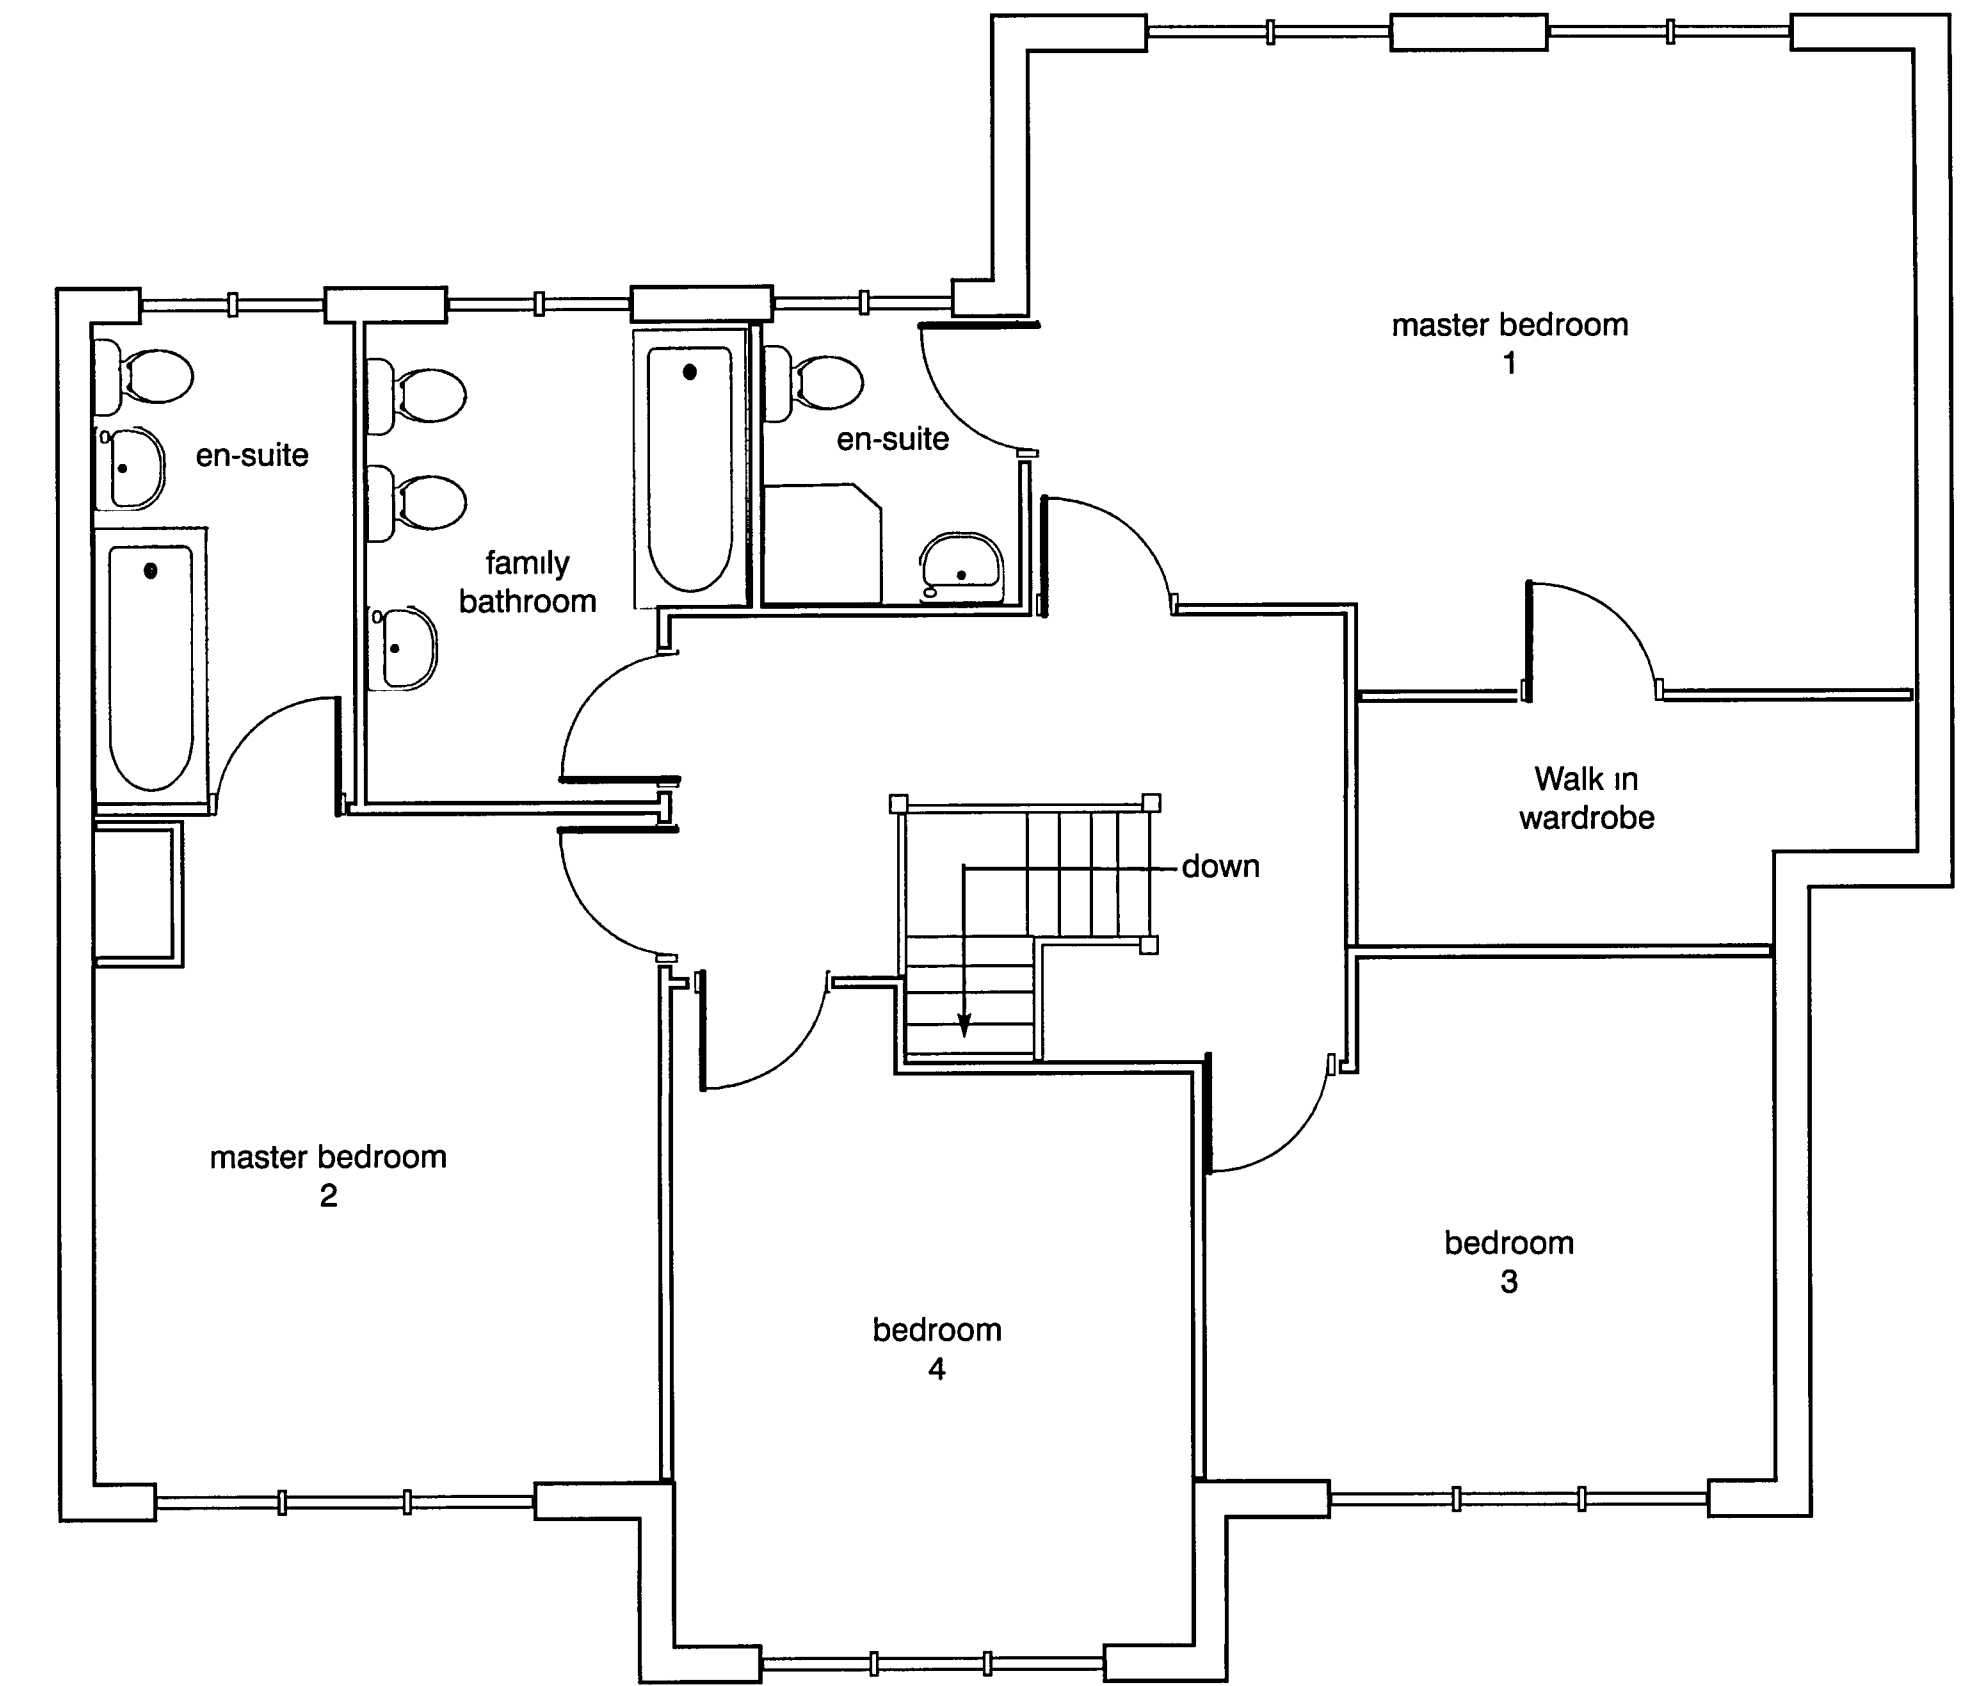

Proposed First Floor




Proposed South Elevation (Front)

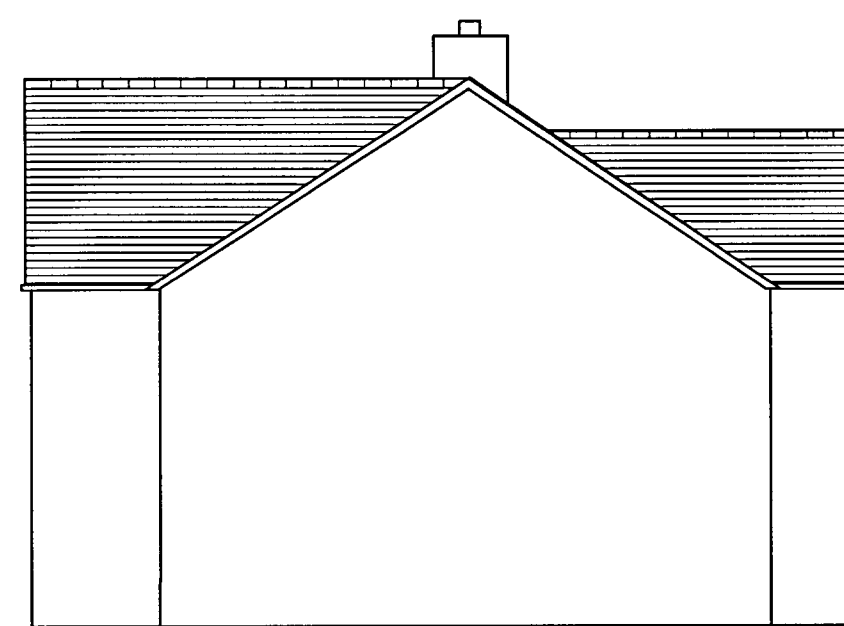

Proposed West Elevation



Proposed North Elevation

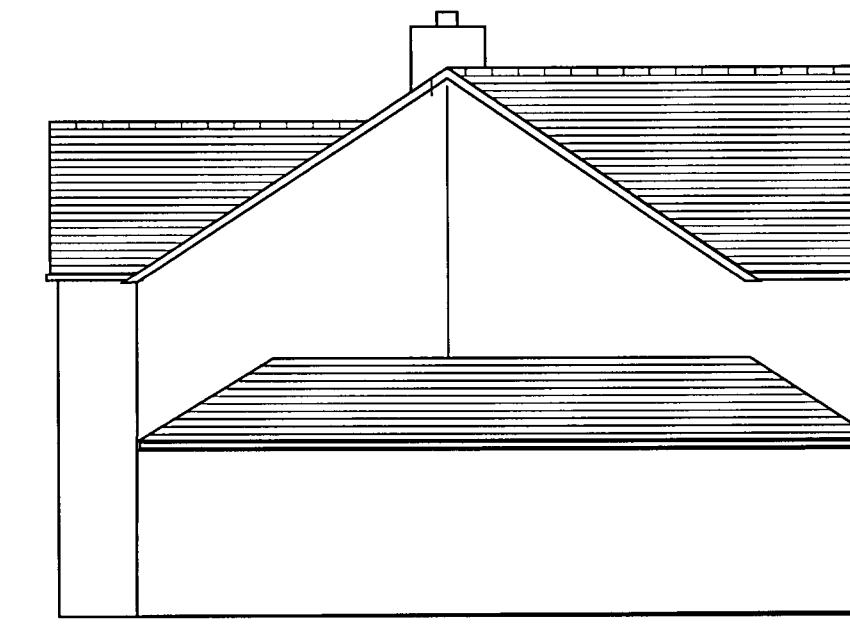

Proposed East Elevation

All materials used on exterior elevations and roof of proposed extension and extended garage to match existing materials in shape, size and form in order to provide the finished structure with sympathetic visual amenity in keeping with the locality


Retrospective Application to Approved Application No M/101/03 -
New Build (original application was for a major extension - advise from builder and building inspector was to demolish and new build)

ADDRESS: 101 MIDDLETON ROAD, MIDDLETON ON SEA, PO22 6DW

OWNER & CORRESPONDENCE: MR KEVIN BYRNE, 101 MIDDLETON ROAD, MIDDLETON ON SEA, PO22 6DW. Tel 01243 604288 or 07967 350 212

SCALE = 1:50 1:100

EDITION 1 SHEET 1 OF 1

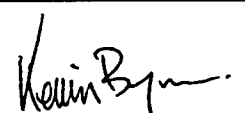DATE : October 2007 SIGNED :  MR KEVIN BYRNE