




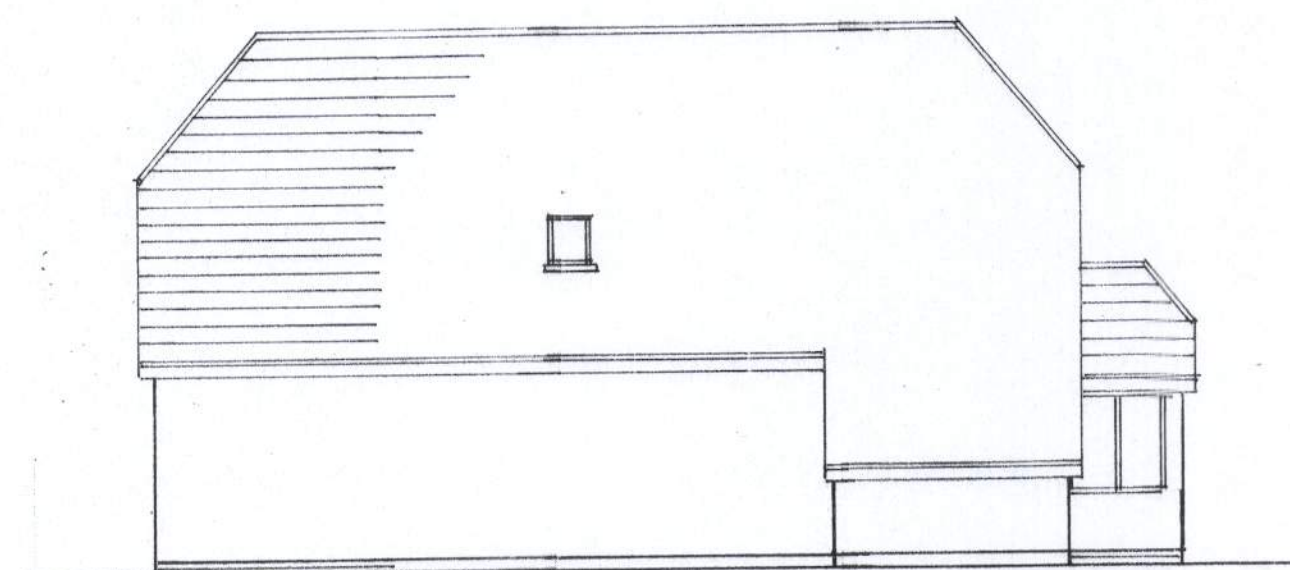


east

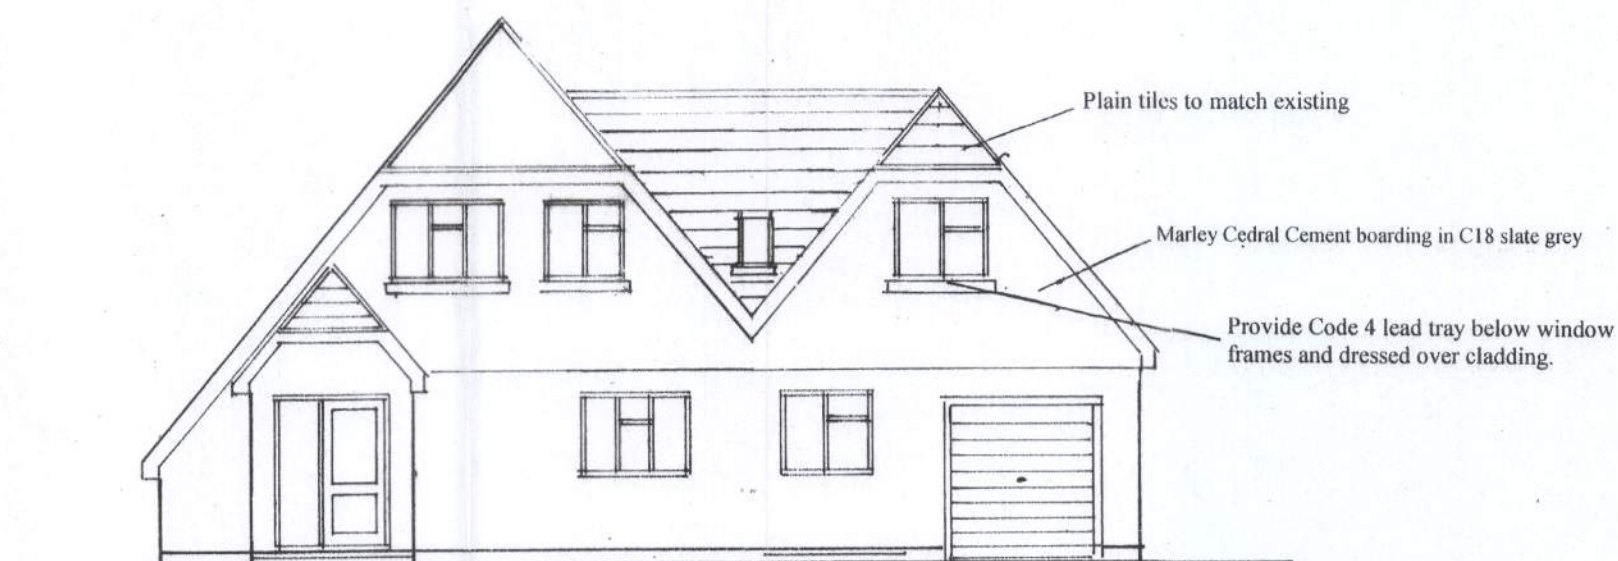

north

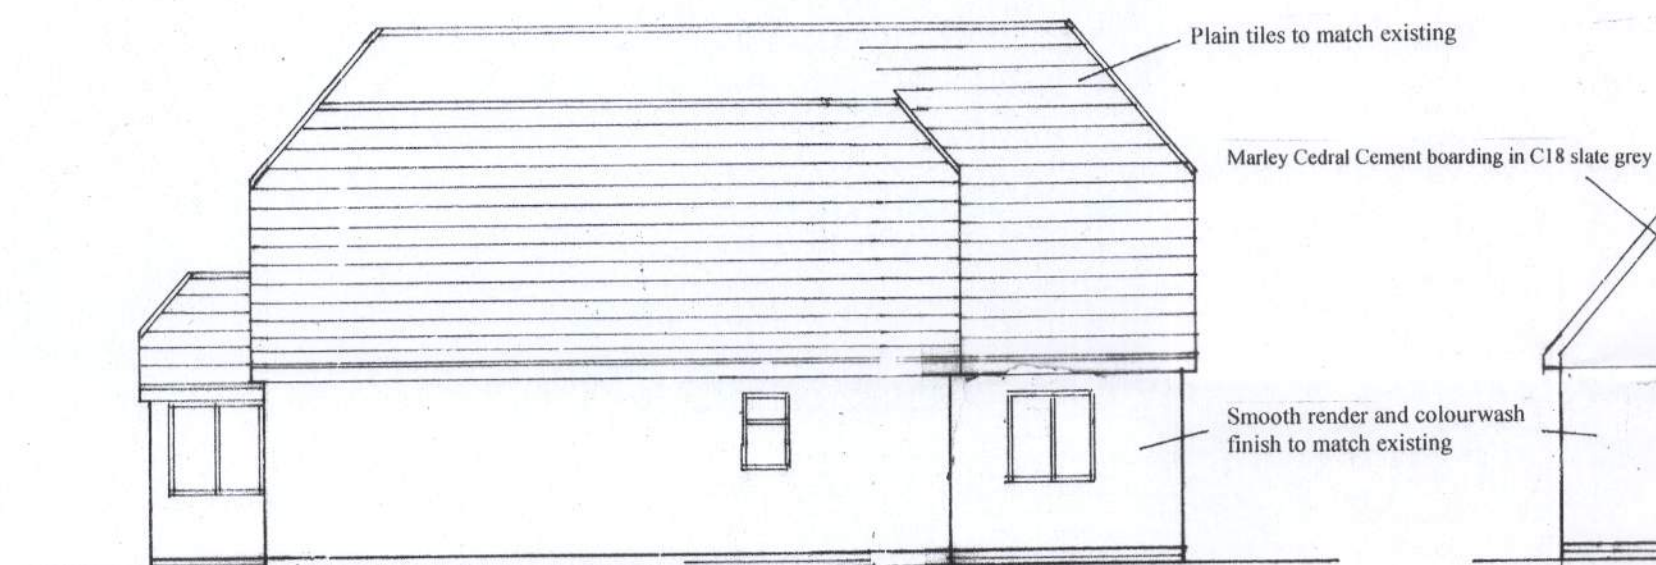

west

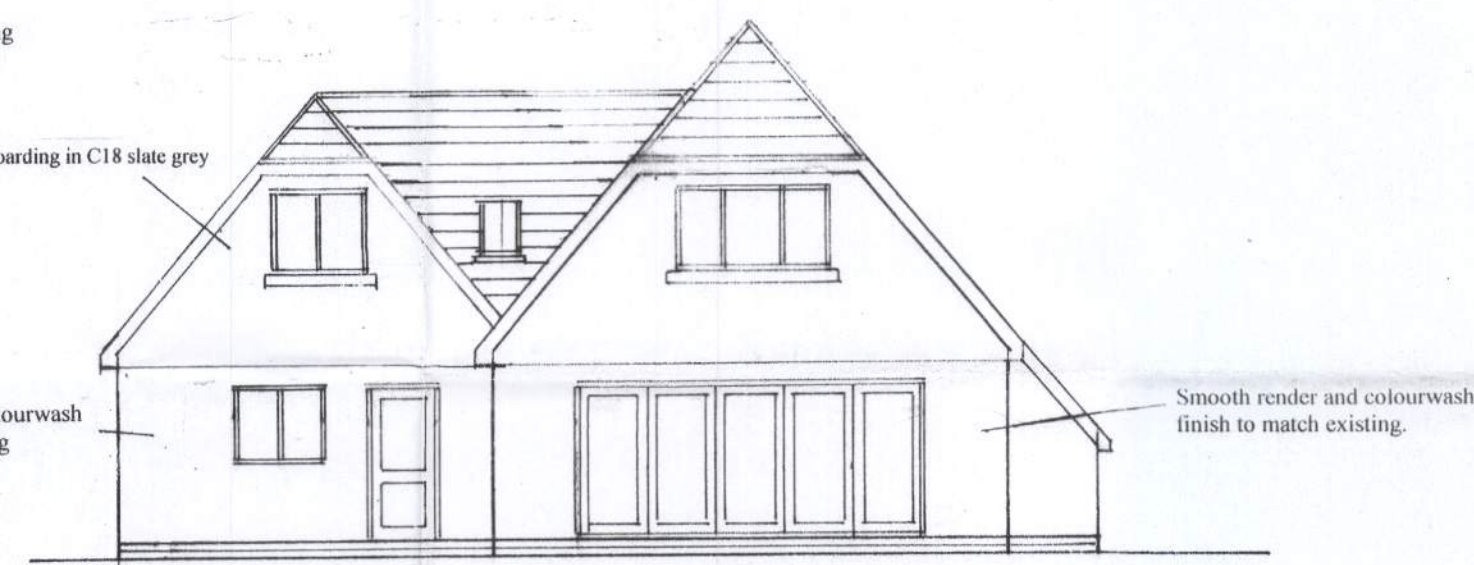

south

1 : 100

Proposed

PROPOSED TWO STOREY EXTENSION AT 120, MIDDLETON ROAD, MIDDLETON-ON-SEA
FOR MR. D. BROWN.

sheet 3a of 5

Bryan Butcher
Rainbow Cottage
Nyetimber Lane
Bognor Regis PO21 3JX
01243 266871
07973 233442
bryan.butcher@btinternet.com
www.bryanbutcher.com