


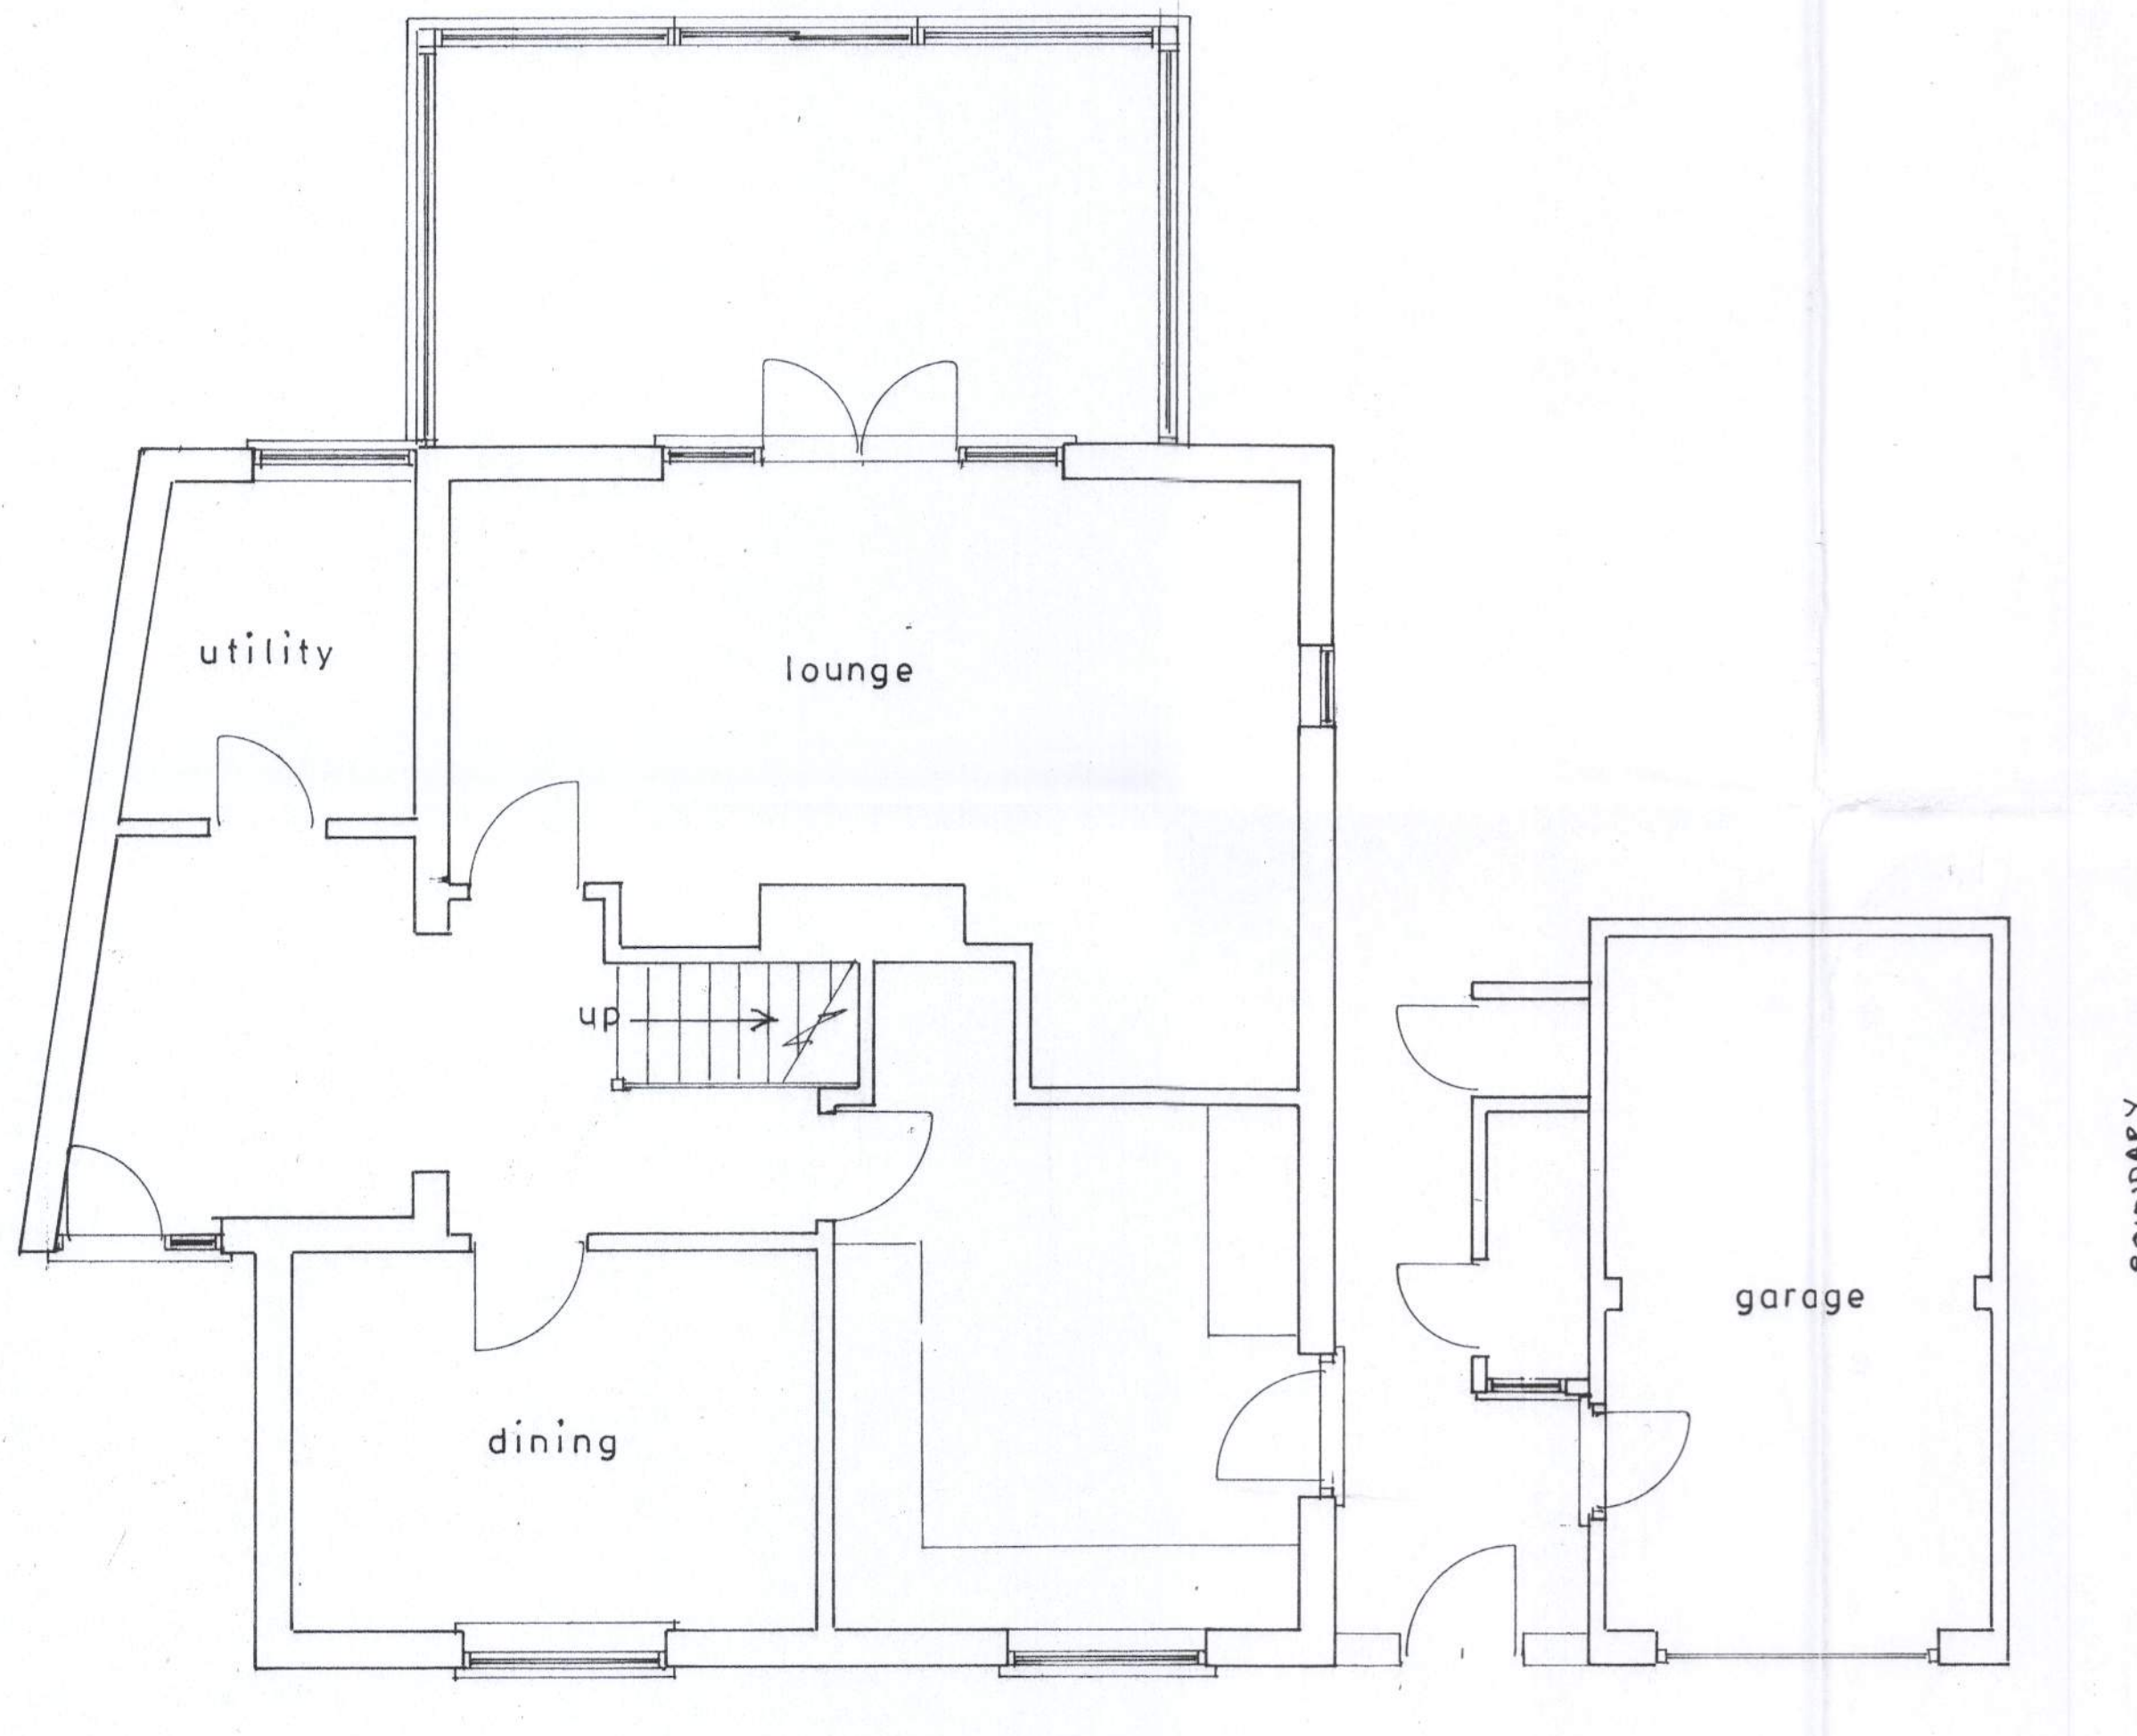

Ground floor plan
1 : 50

Existing

PROPOSED TWO STOREY EXTENSIONS AT 120, MIDDLETON ROAD, MIDDLETON ON SEA
FOR MR. D. BROWN.

sheet 4 of 5

Bryan Butcher
Rainbow Cottage
Nyetimber Lane
Bognor Regis PO21 3JX
01243 266871
07973 233442
bryan.butcher@btinternet.com
www.bryanbutcher.com