



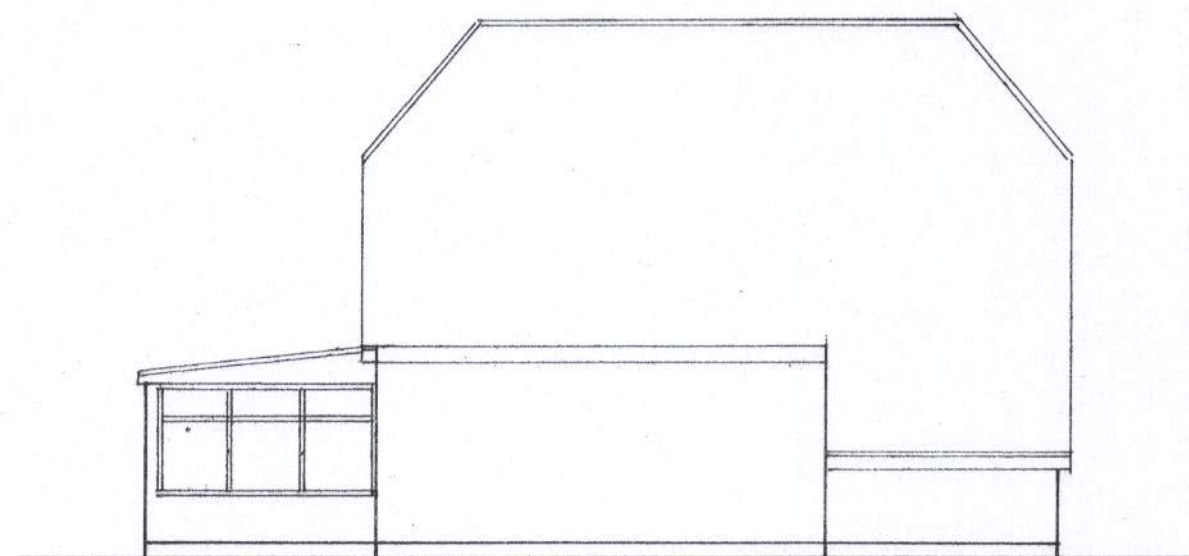


east

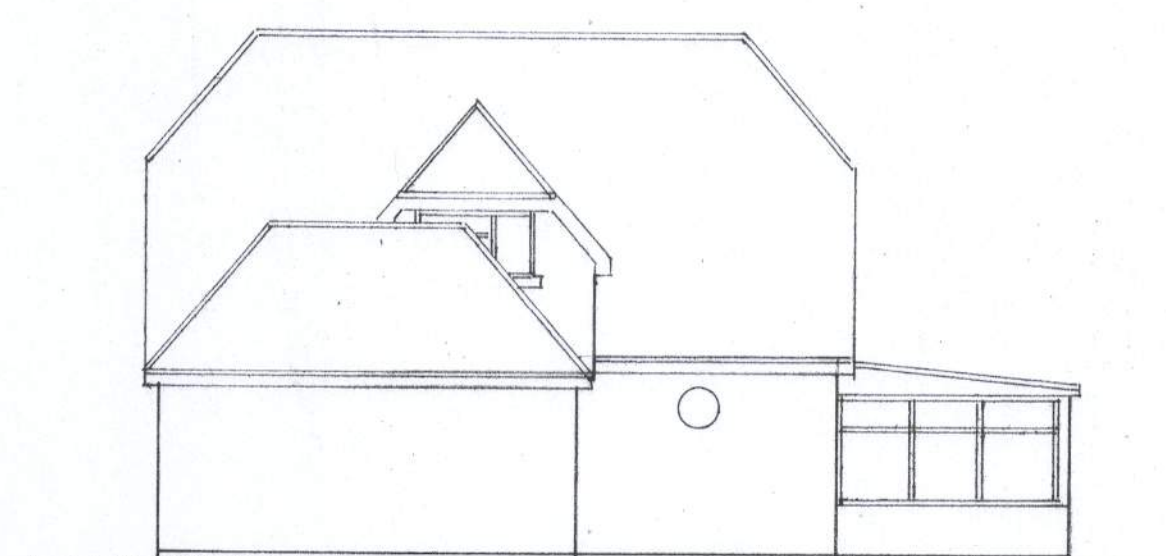

north
1 : 100




west

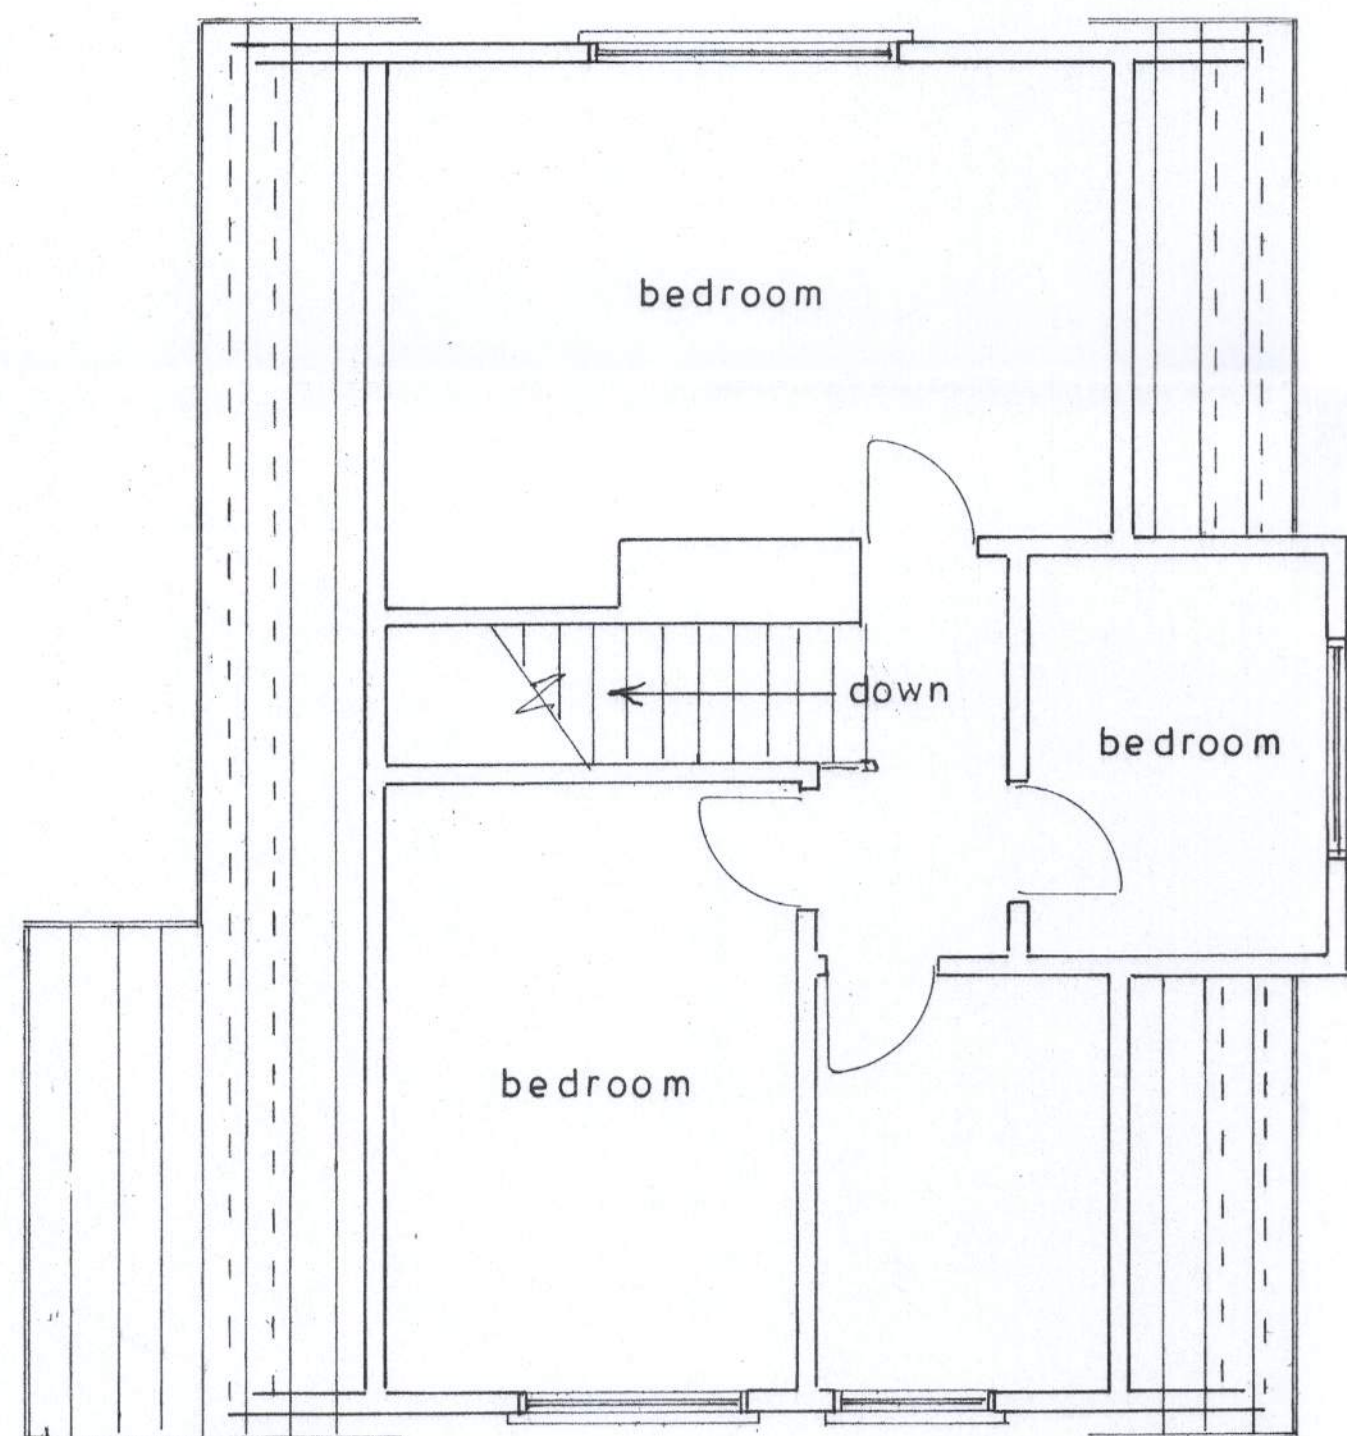


1st floor plan
1 : 50



south

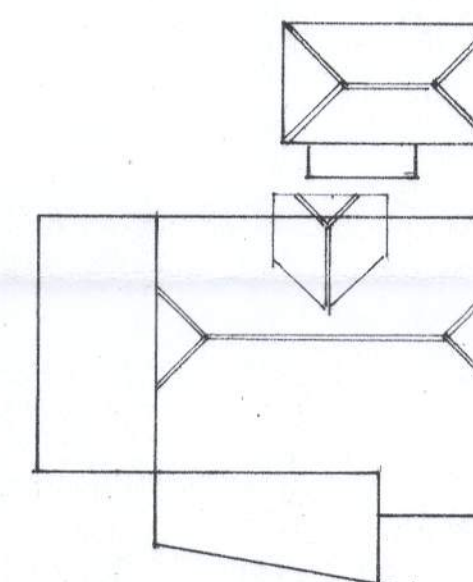

roof plan
1 : 200

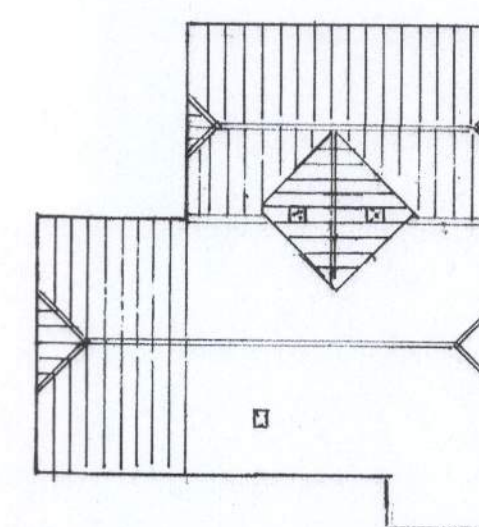

proposed roof plan

Existing

PROPOSED TWO STOREY EXTENSIONS AT 120, MIDDLETON ROAD, MIDDLETON-ON-SEA
FOR MR. D..BROWN.

sheet 5a of 5

Bryan Butcher
Rainbow Cottage
Nyetimber Lane
Bognor Regis PO21 3JX
01243 266871
07973 233442
bryan.butcher@btinternet.com
www.bryanbutcher.com