



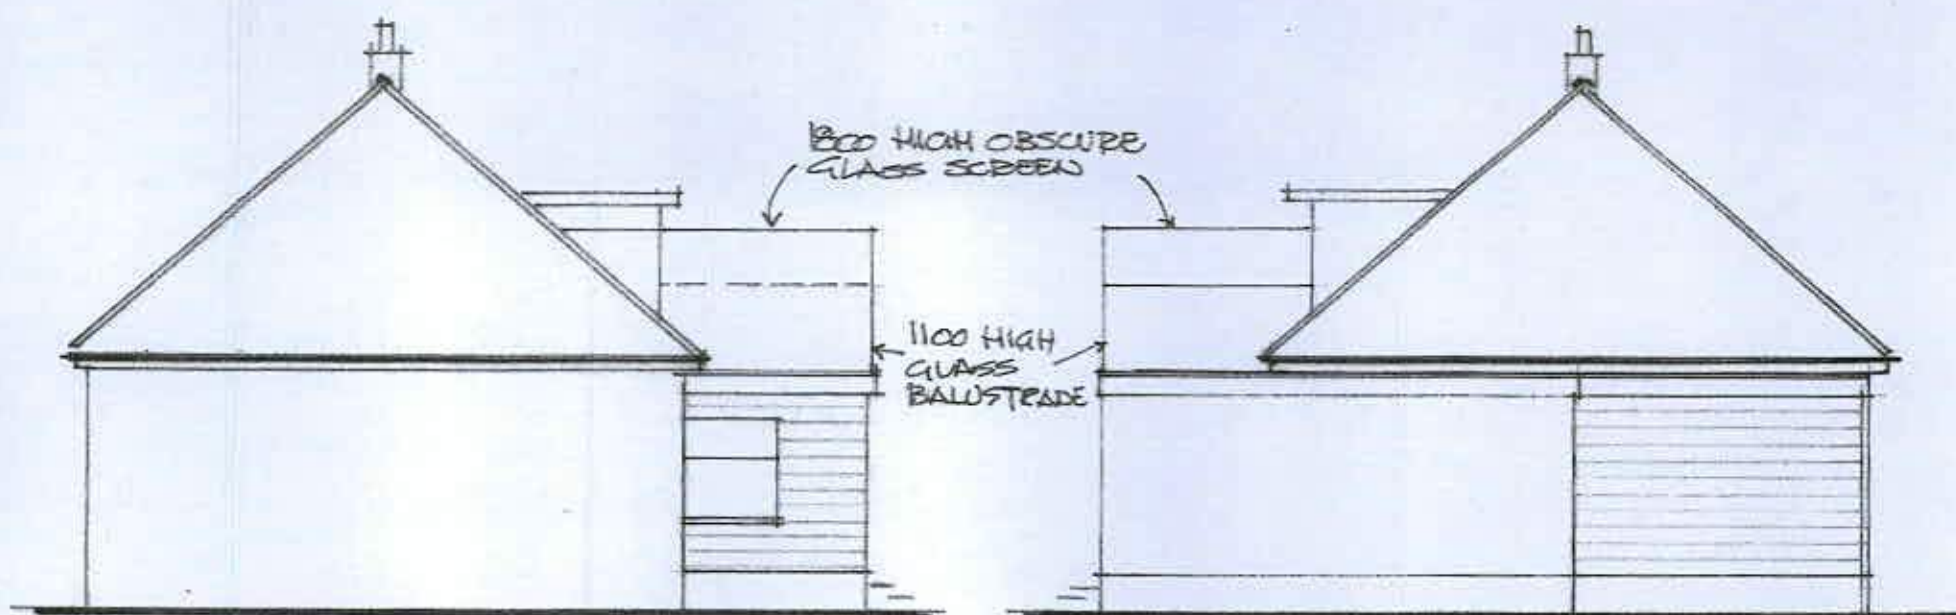


SIDE ELEVATION - SOUTH 1:100.


SIDE ELEVATION - NORTH 1:100.

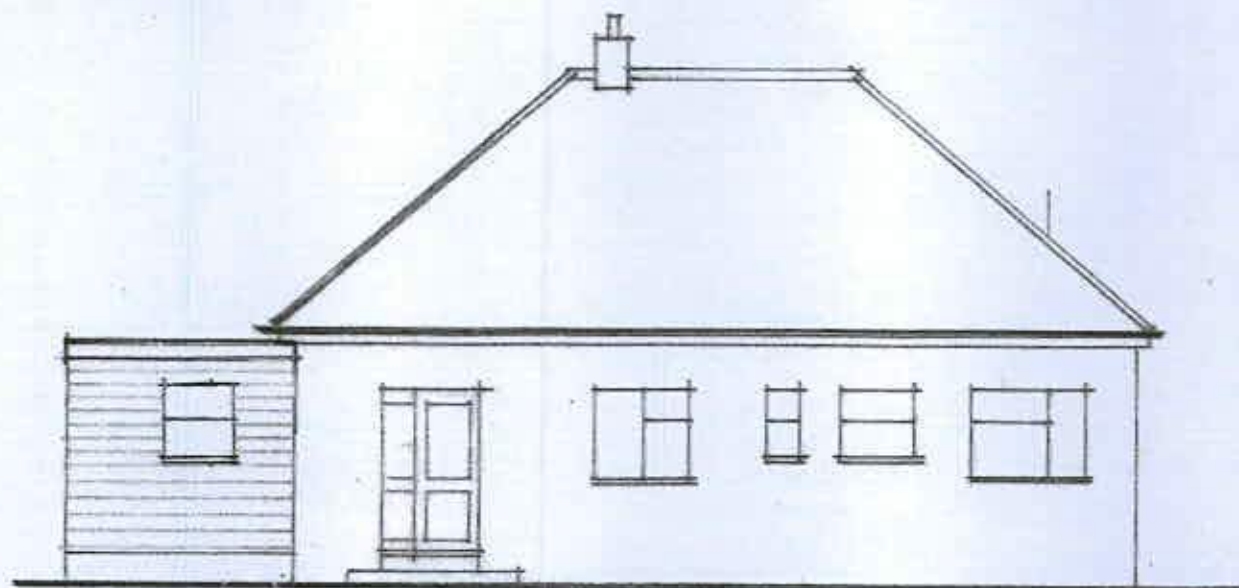


REAR ELEVATION - WEST 1:100.

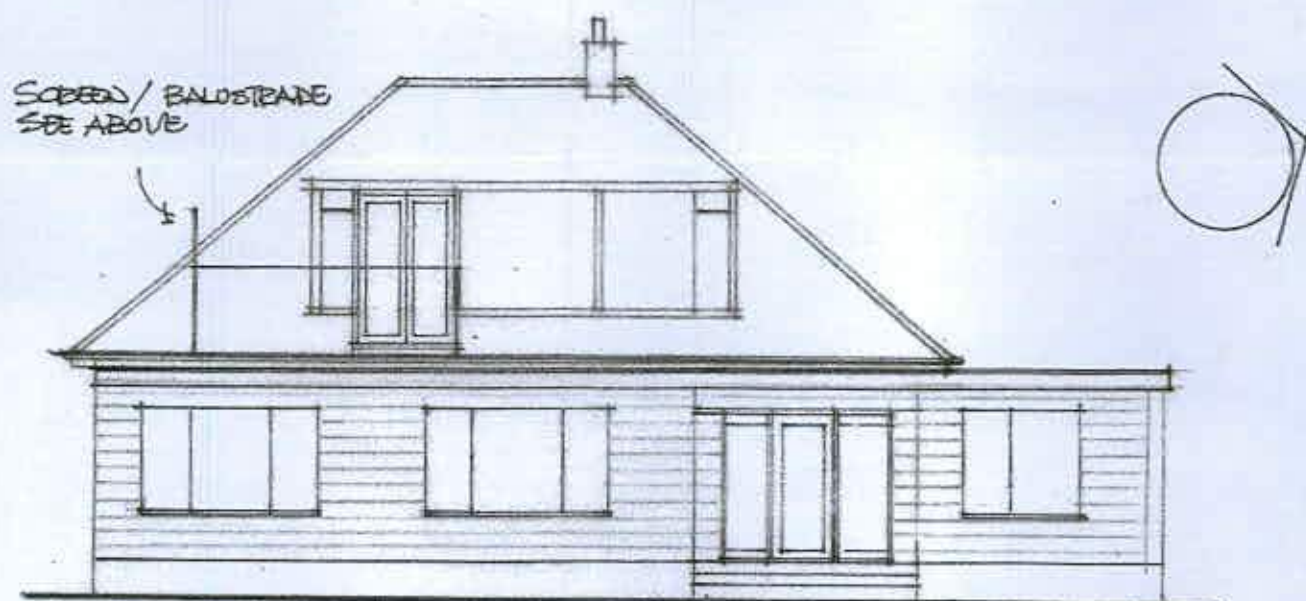

FRONT ELEVATION - EAST 1:100.

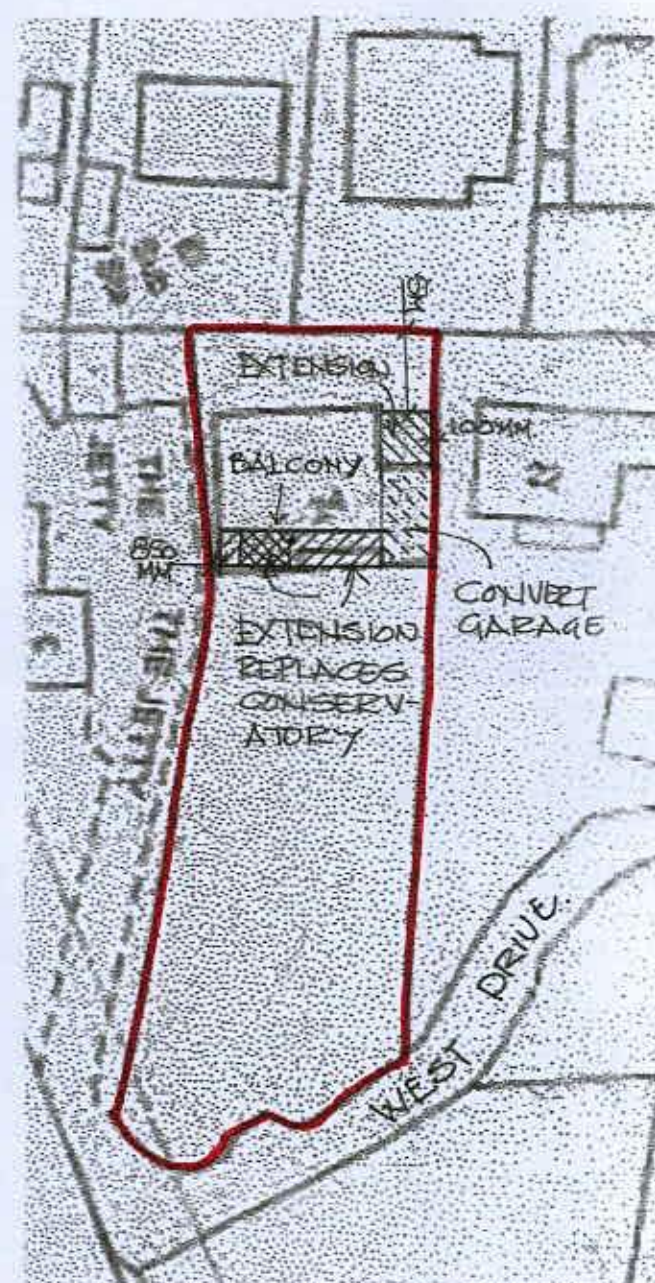

SITE PLAN 1:500.

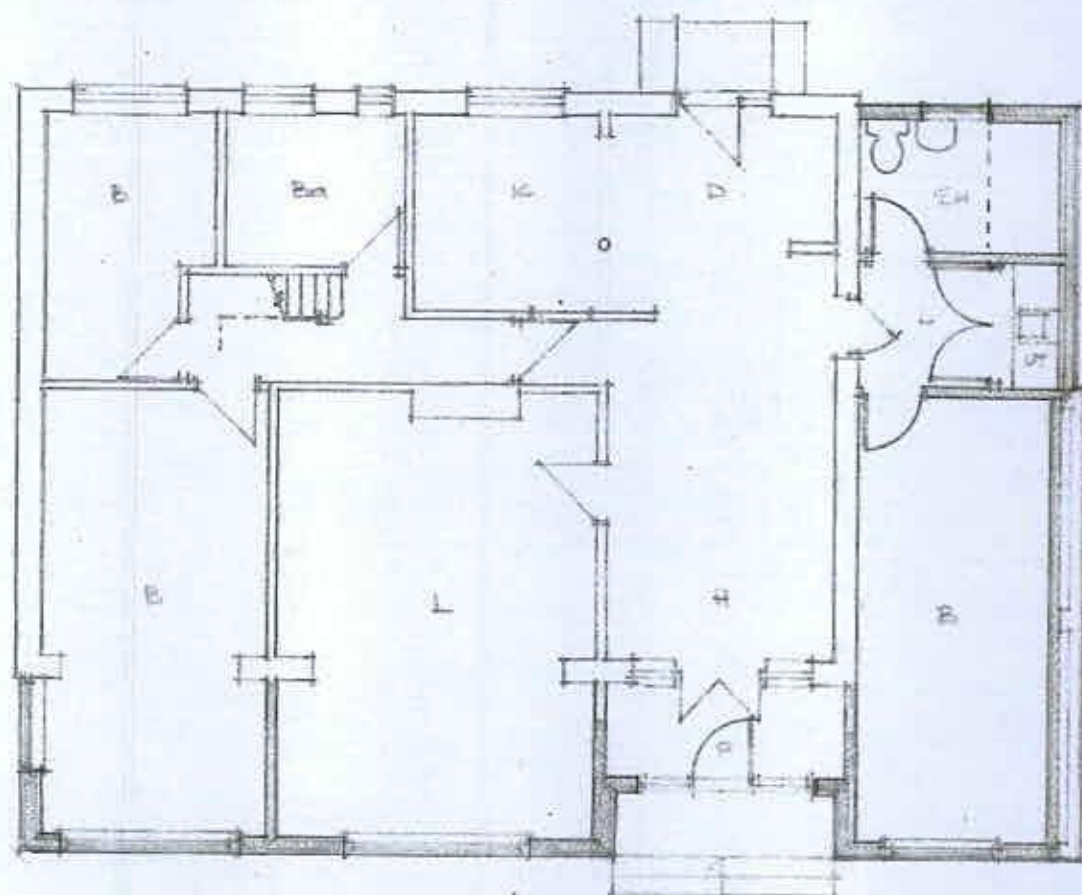

GROUND FLOOR PLAN 1:100.

ALTERATIONS
AND
EXTENSIONS
TO
24 WEST DRIVE
ELMER,
WEST SUSSEX.

PROPOSED PLAN
AND ELEVATIONS
SITE PLAN.

JANUARY 2018
1:100, 1:500 (A3)
DRAWING 2.