


MapServe®

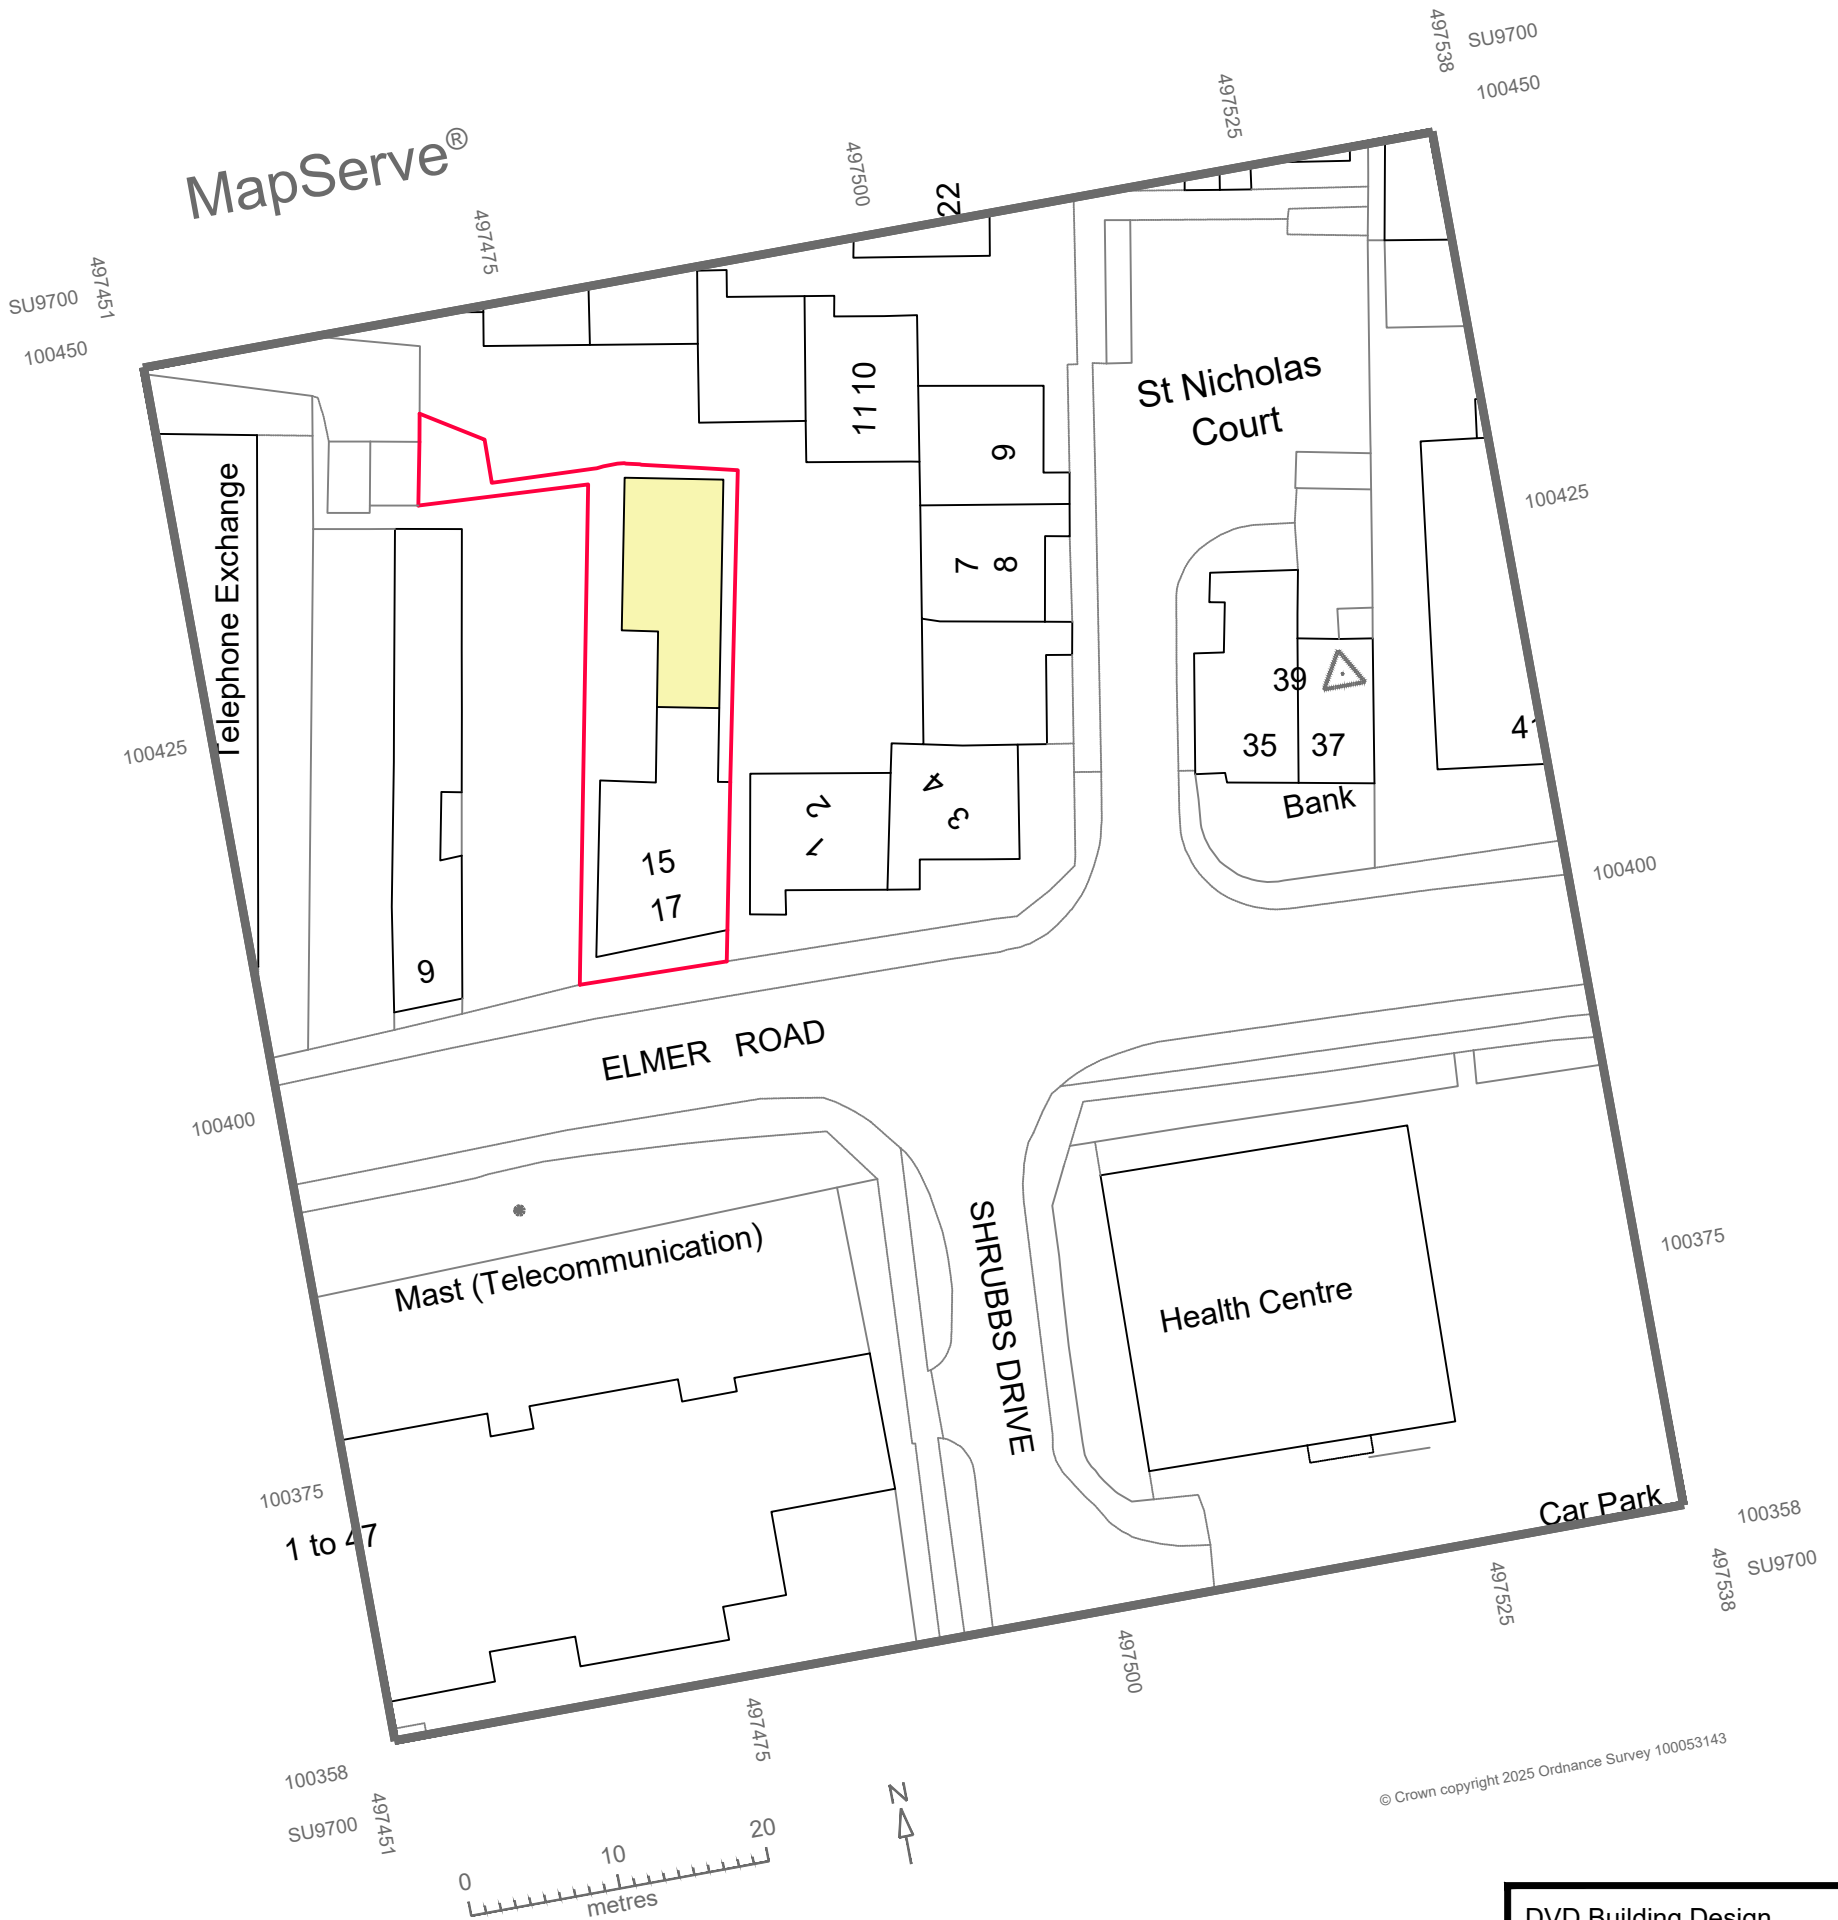

© Crown copyright 2025 Ordnance Survey 100053143

DVD Building Design

Client
Isso Investments

Project
Conversion of storage building to
provide a 2 bed 3 person single
storey dwelling
15-17 Elmer Road
Bognor Regis PO22 6DZ

Drawing
Block plan

Issue Date
05.11.2025

CHL drawing ref.
2025-28-04

Scale
1:500@A3

