



Drainage detail taken from limited survey - to be exposed and confirmed on site and agreed with Building Control if needed.

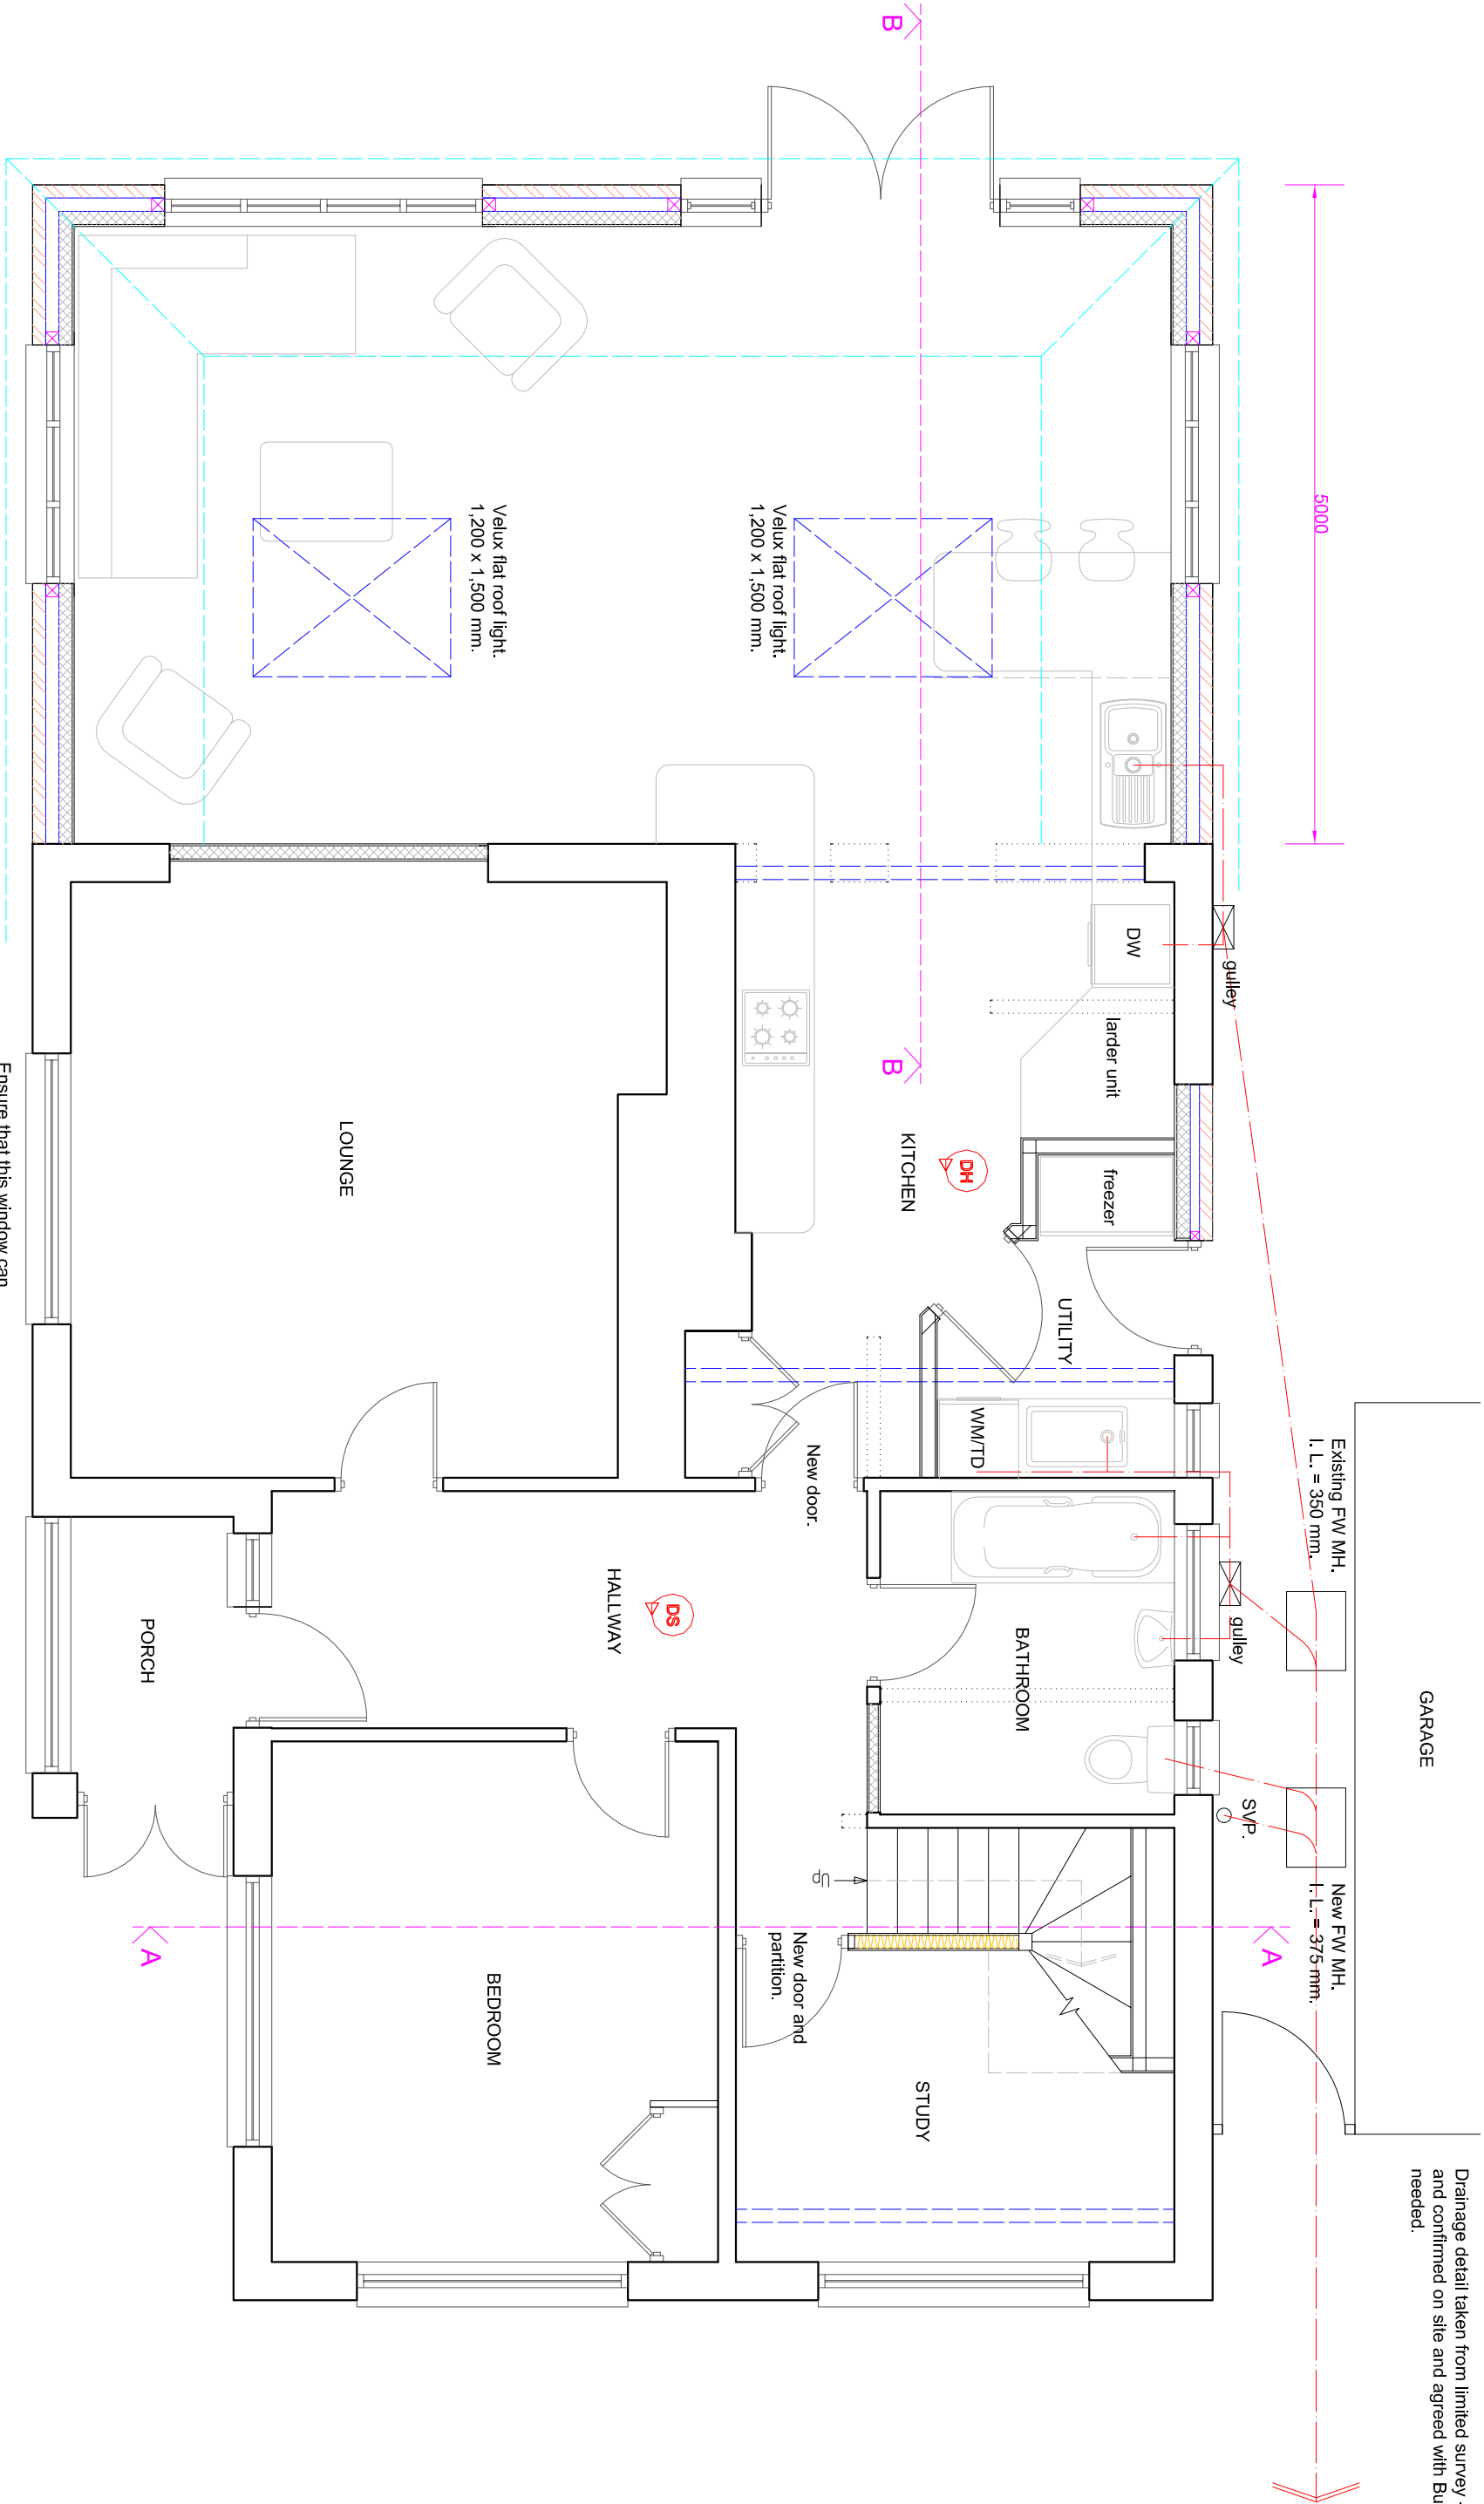

NOTE - the works to form the loft conversion and the bathroom alterations are the subject of a separate Building Regulation application.

PROPOSED GROUND FLOOR PLAN

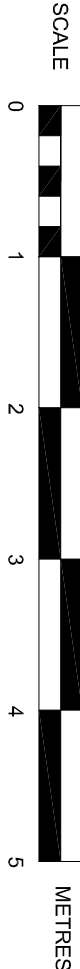

SUSSEX BUILDING CONSULTANCY LIMITED

9 ANCTON CLOSE, MIDDLETON ON SEA,
BOGNOR REGIS, WEST SUSSEX.

SCALE - 1/50 REV - E DATE - 05/11/2018

partner

LABC

3 NORTHCOTE ROAD
BOGNOR REGIS
PO21 9LZ
TEL/FAX - (01243) 861379