


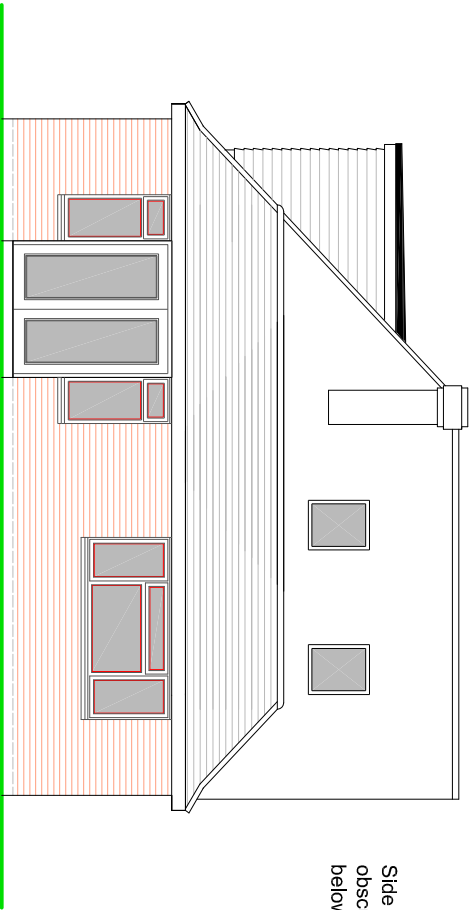

Side facing windows to be fitted with obscure glass and have no openers below 1.7 metres from floor level.



NOTE
The new dormer and loft conversion does not form part of this planning application as it is Permitted Development.


REAR ELEVATION

NOTES


ROOF - Glass fibre covered flat roof dormer and plain tiles to pitched roof to match existing.

WALLS - Face brickwork and plain tile hanging to match with existing.

WINDOWS/DOORS - White framed PVC double glazed units.

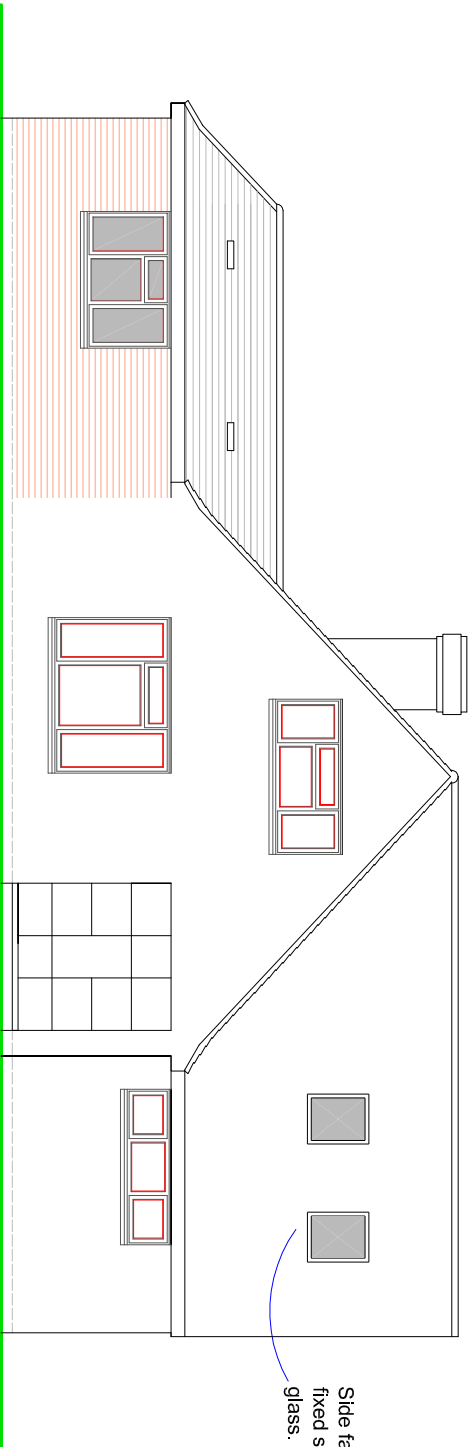


Side facing 'Velux' roof lights to be fixed shut and fitted with obscure glass.

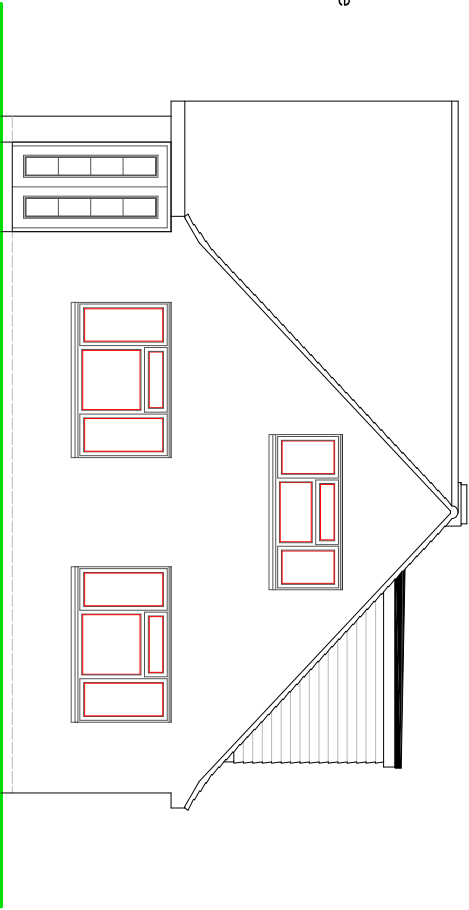

SIDE ELEVATION

FRONT ELEVATION

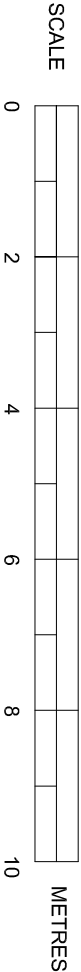

PROPOSED ELEVATIONS

SUSSEX BUILDING CONSULTANCY LIMITED

9 ANCTON CLOSE, MIDDLETON,
BOGNOR REGIS, WEST SUSSEX.

SCALE - 1/100 REV - D` DATE - 02/11/2018

LABC
partner
3 NORTHGATE ROAD
BOGNOR REGIS
PO21 3LZ
TEL - (01243) 861379