



Drainage detail taken from limited survey - to be exposed and confirmed on site and agreed with Building Control if needed.

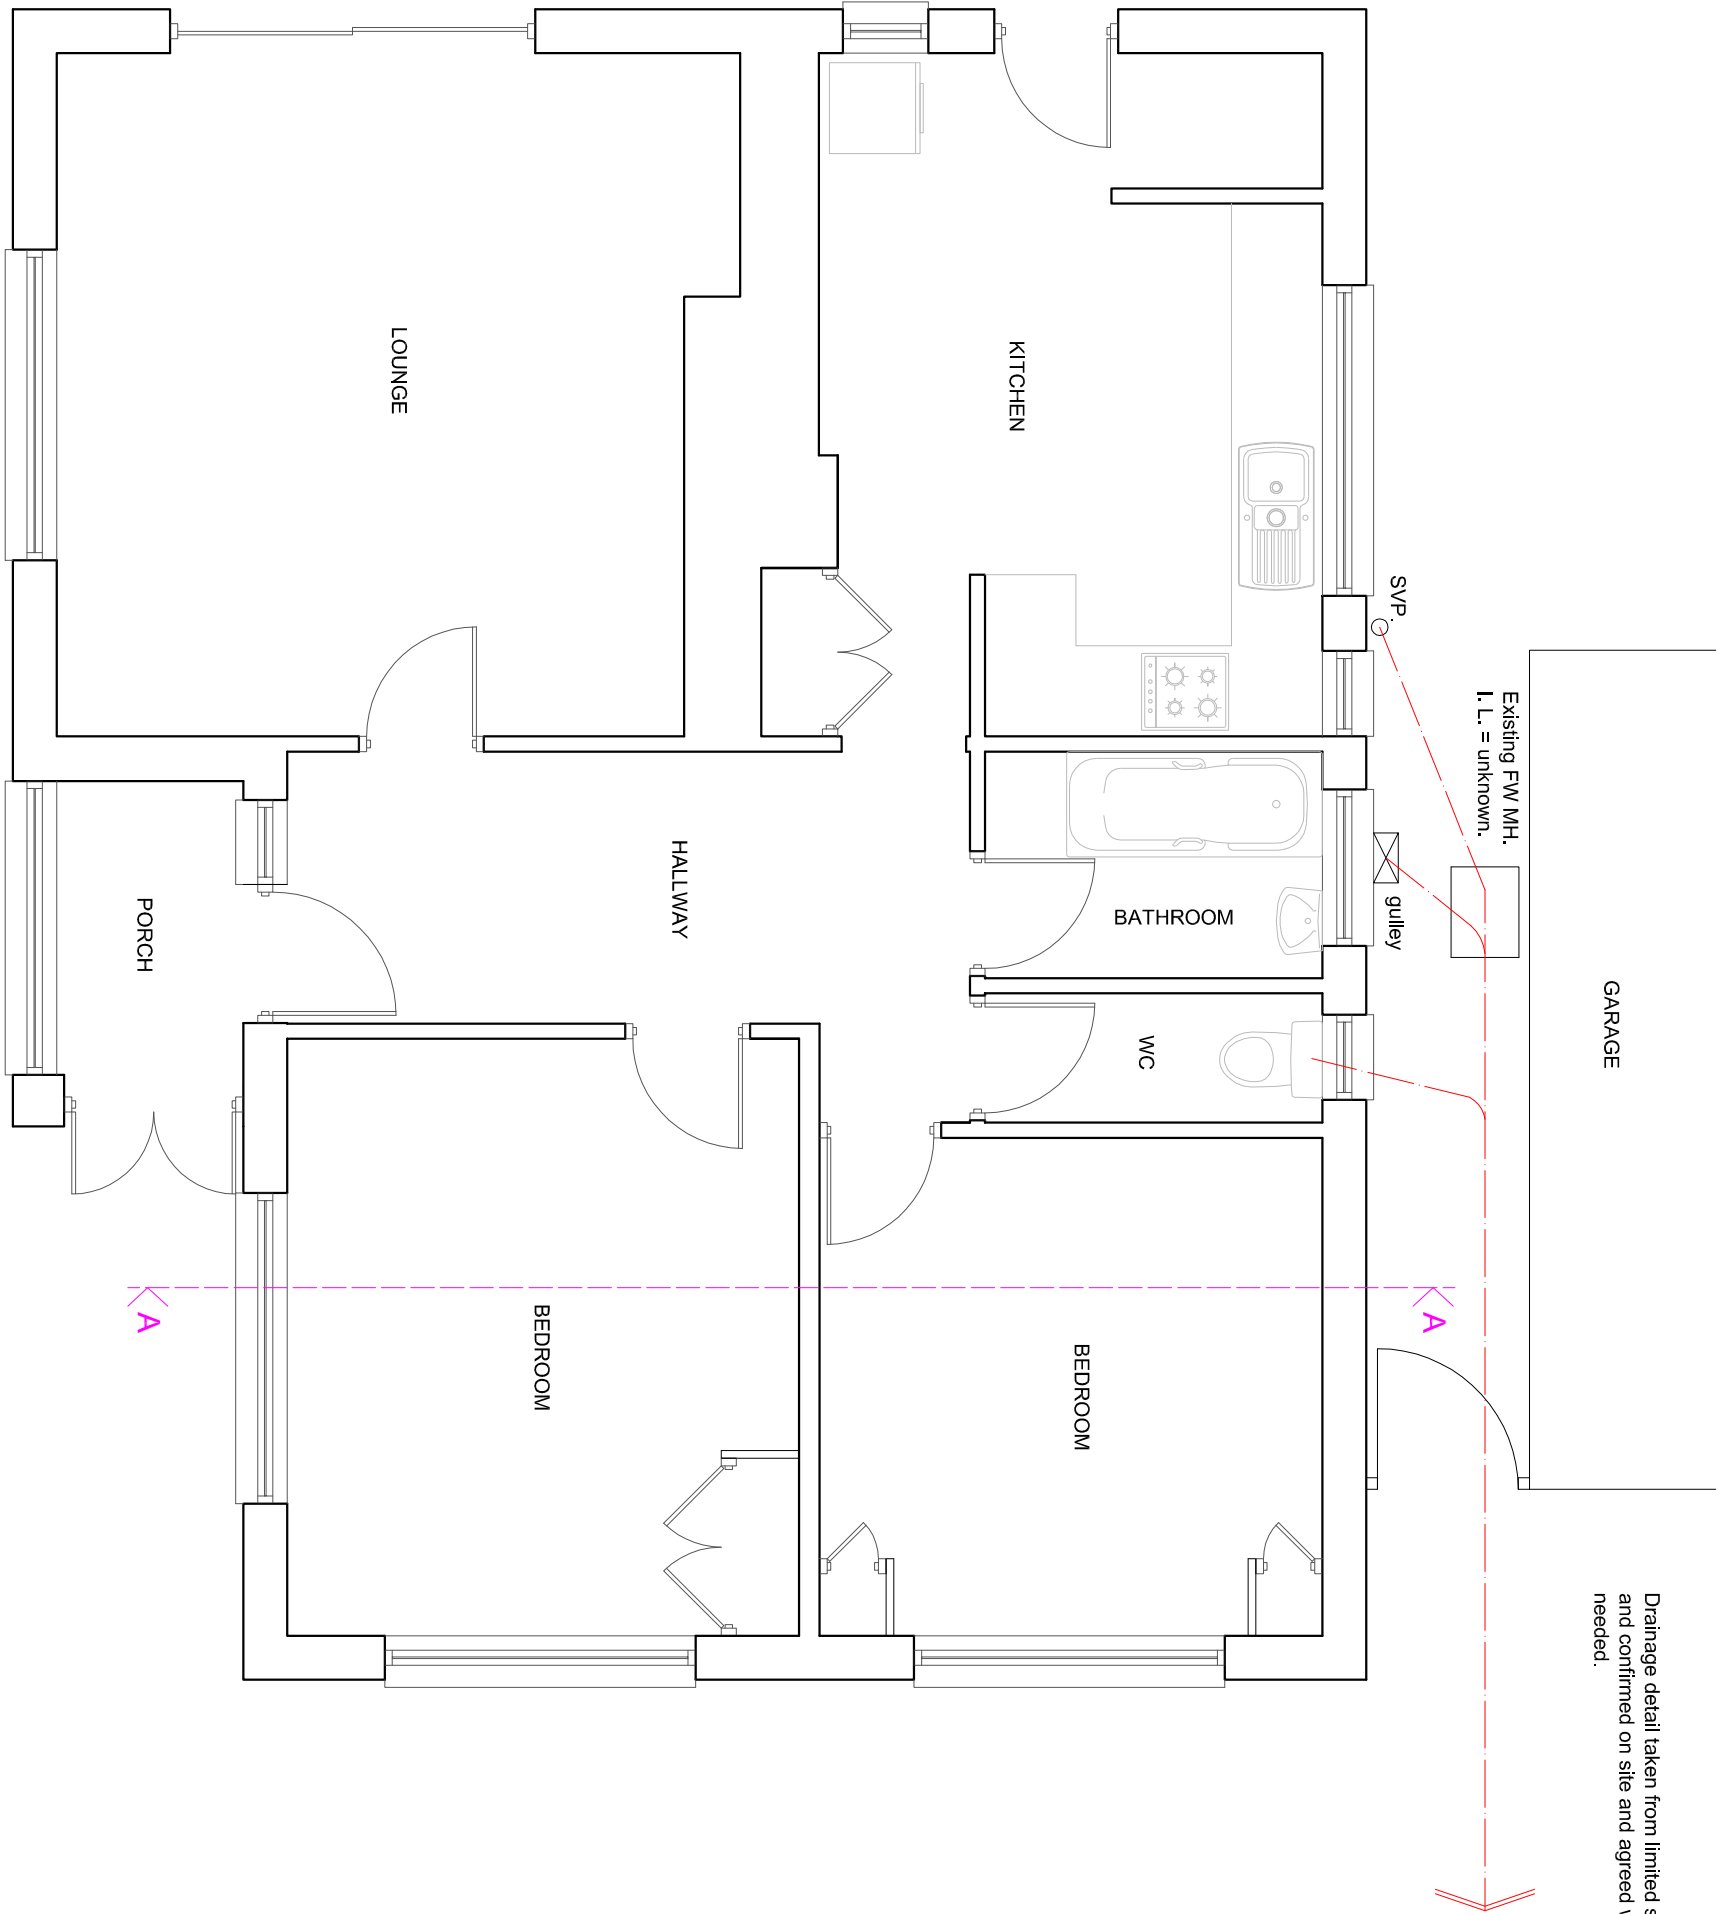

EXISTING GROUND FLOOR PLAN

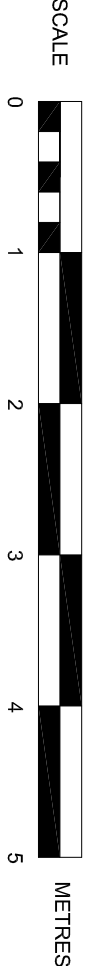

SUSSEX BUILDING CONSULTANCY LIMITED	
9 ANCTON CLOSE, MIDDLETON ON SEA, BOGNOR REGIS, WEST SUSSEX.	
SCALE - 1/50 REV - DATE - 27/06/2018	
 LABC partner	3 NORTHCOTE ROAD BOGNOR REGIS PO21 5LZ TEL/FAX - (01243) 861379