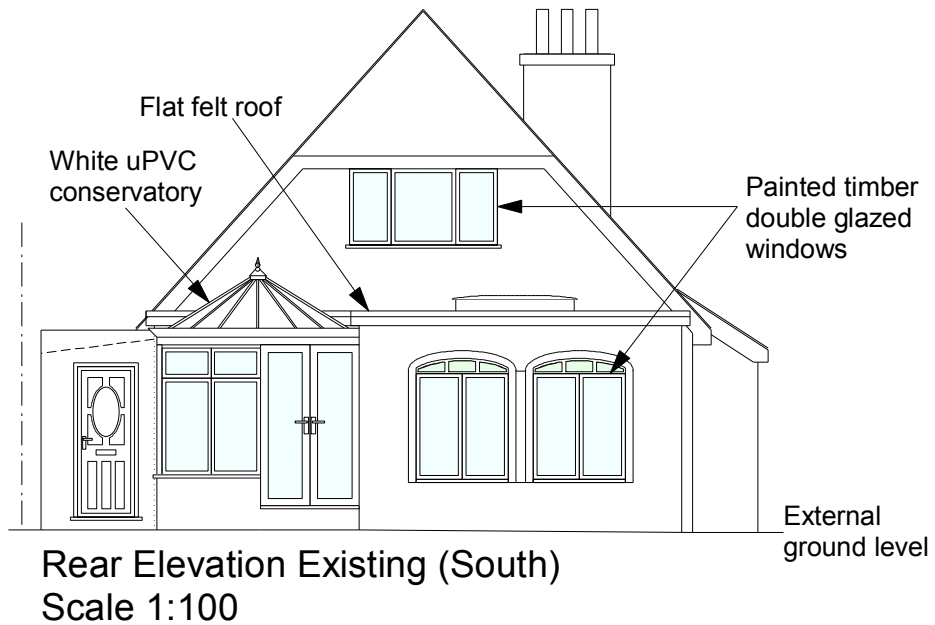
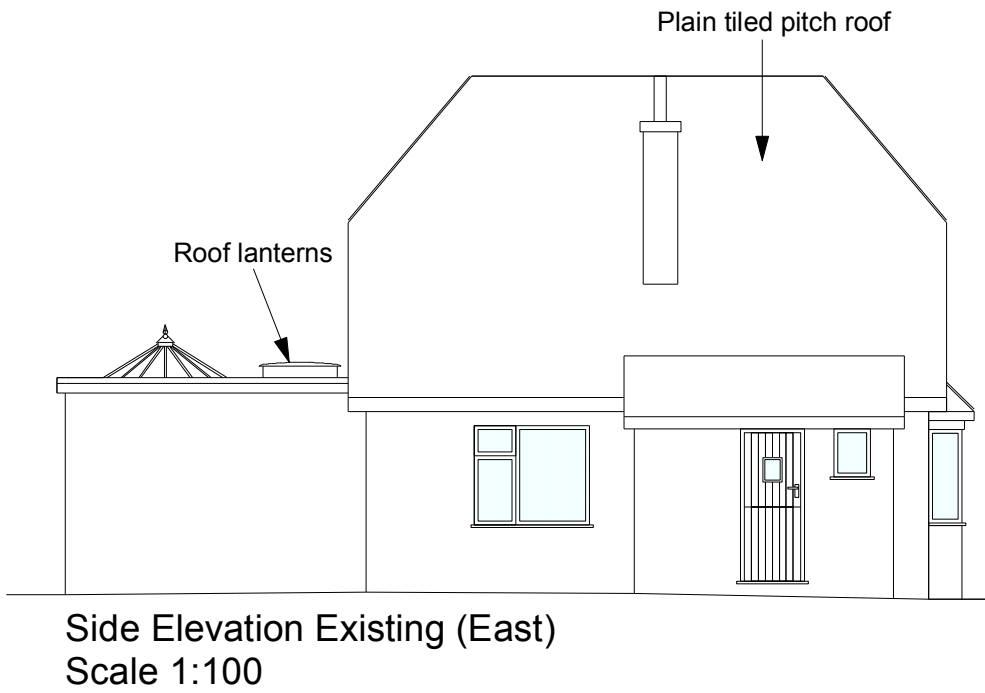
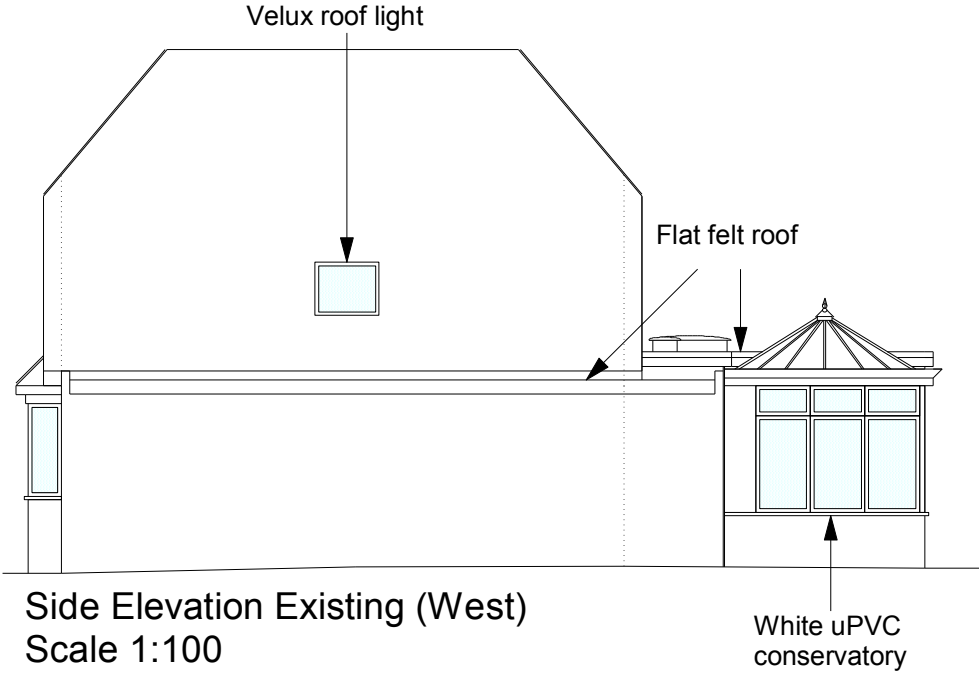
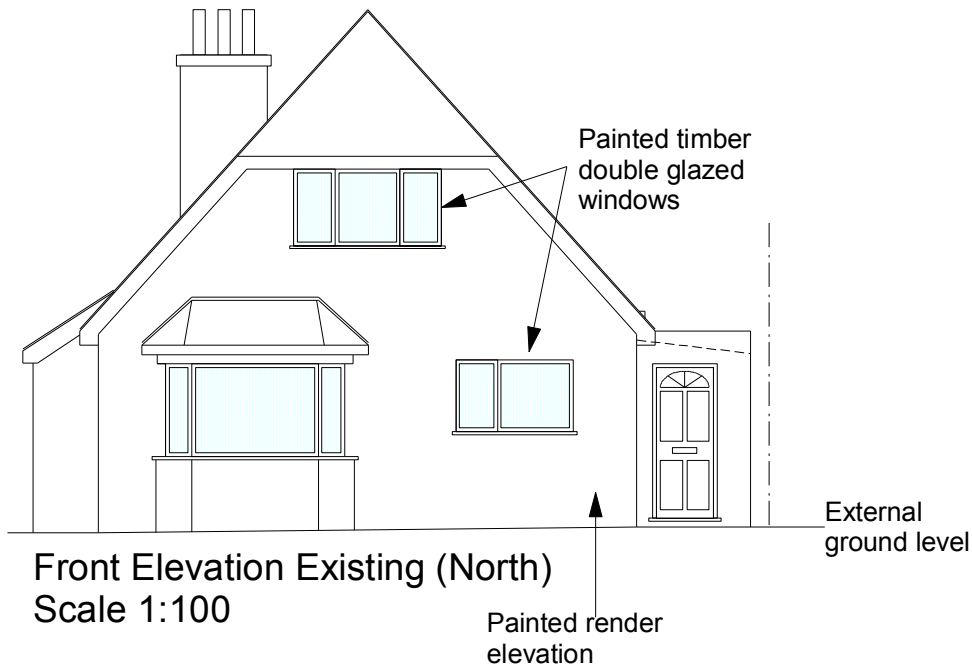


All dims and details to be checked on site prior to any commencement of work. This plan is not a full specification or schedule of work and has been produced solely for the purpose of obtaining the necessary local authority consents/approvals For Party Wall etc. Act 1996 see Government booklet or website.	Status:			Client: Mr D Cook Briarfield Ancton Lane Bognor Regis West Sussex PO22 6NL	Revision: A	Project: Extensions and alterations
	Preliminary	☐	Tender	☐	Scale: 1:50 & 100 @A3	Content:
	Planning	☒	Construction	☐	Date: Oct 21	Existing elevations
	Building Regulations	☐	As Built	☐	Dwg No: DC001	