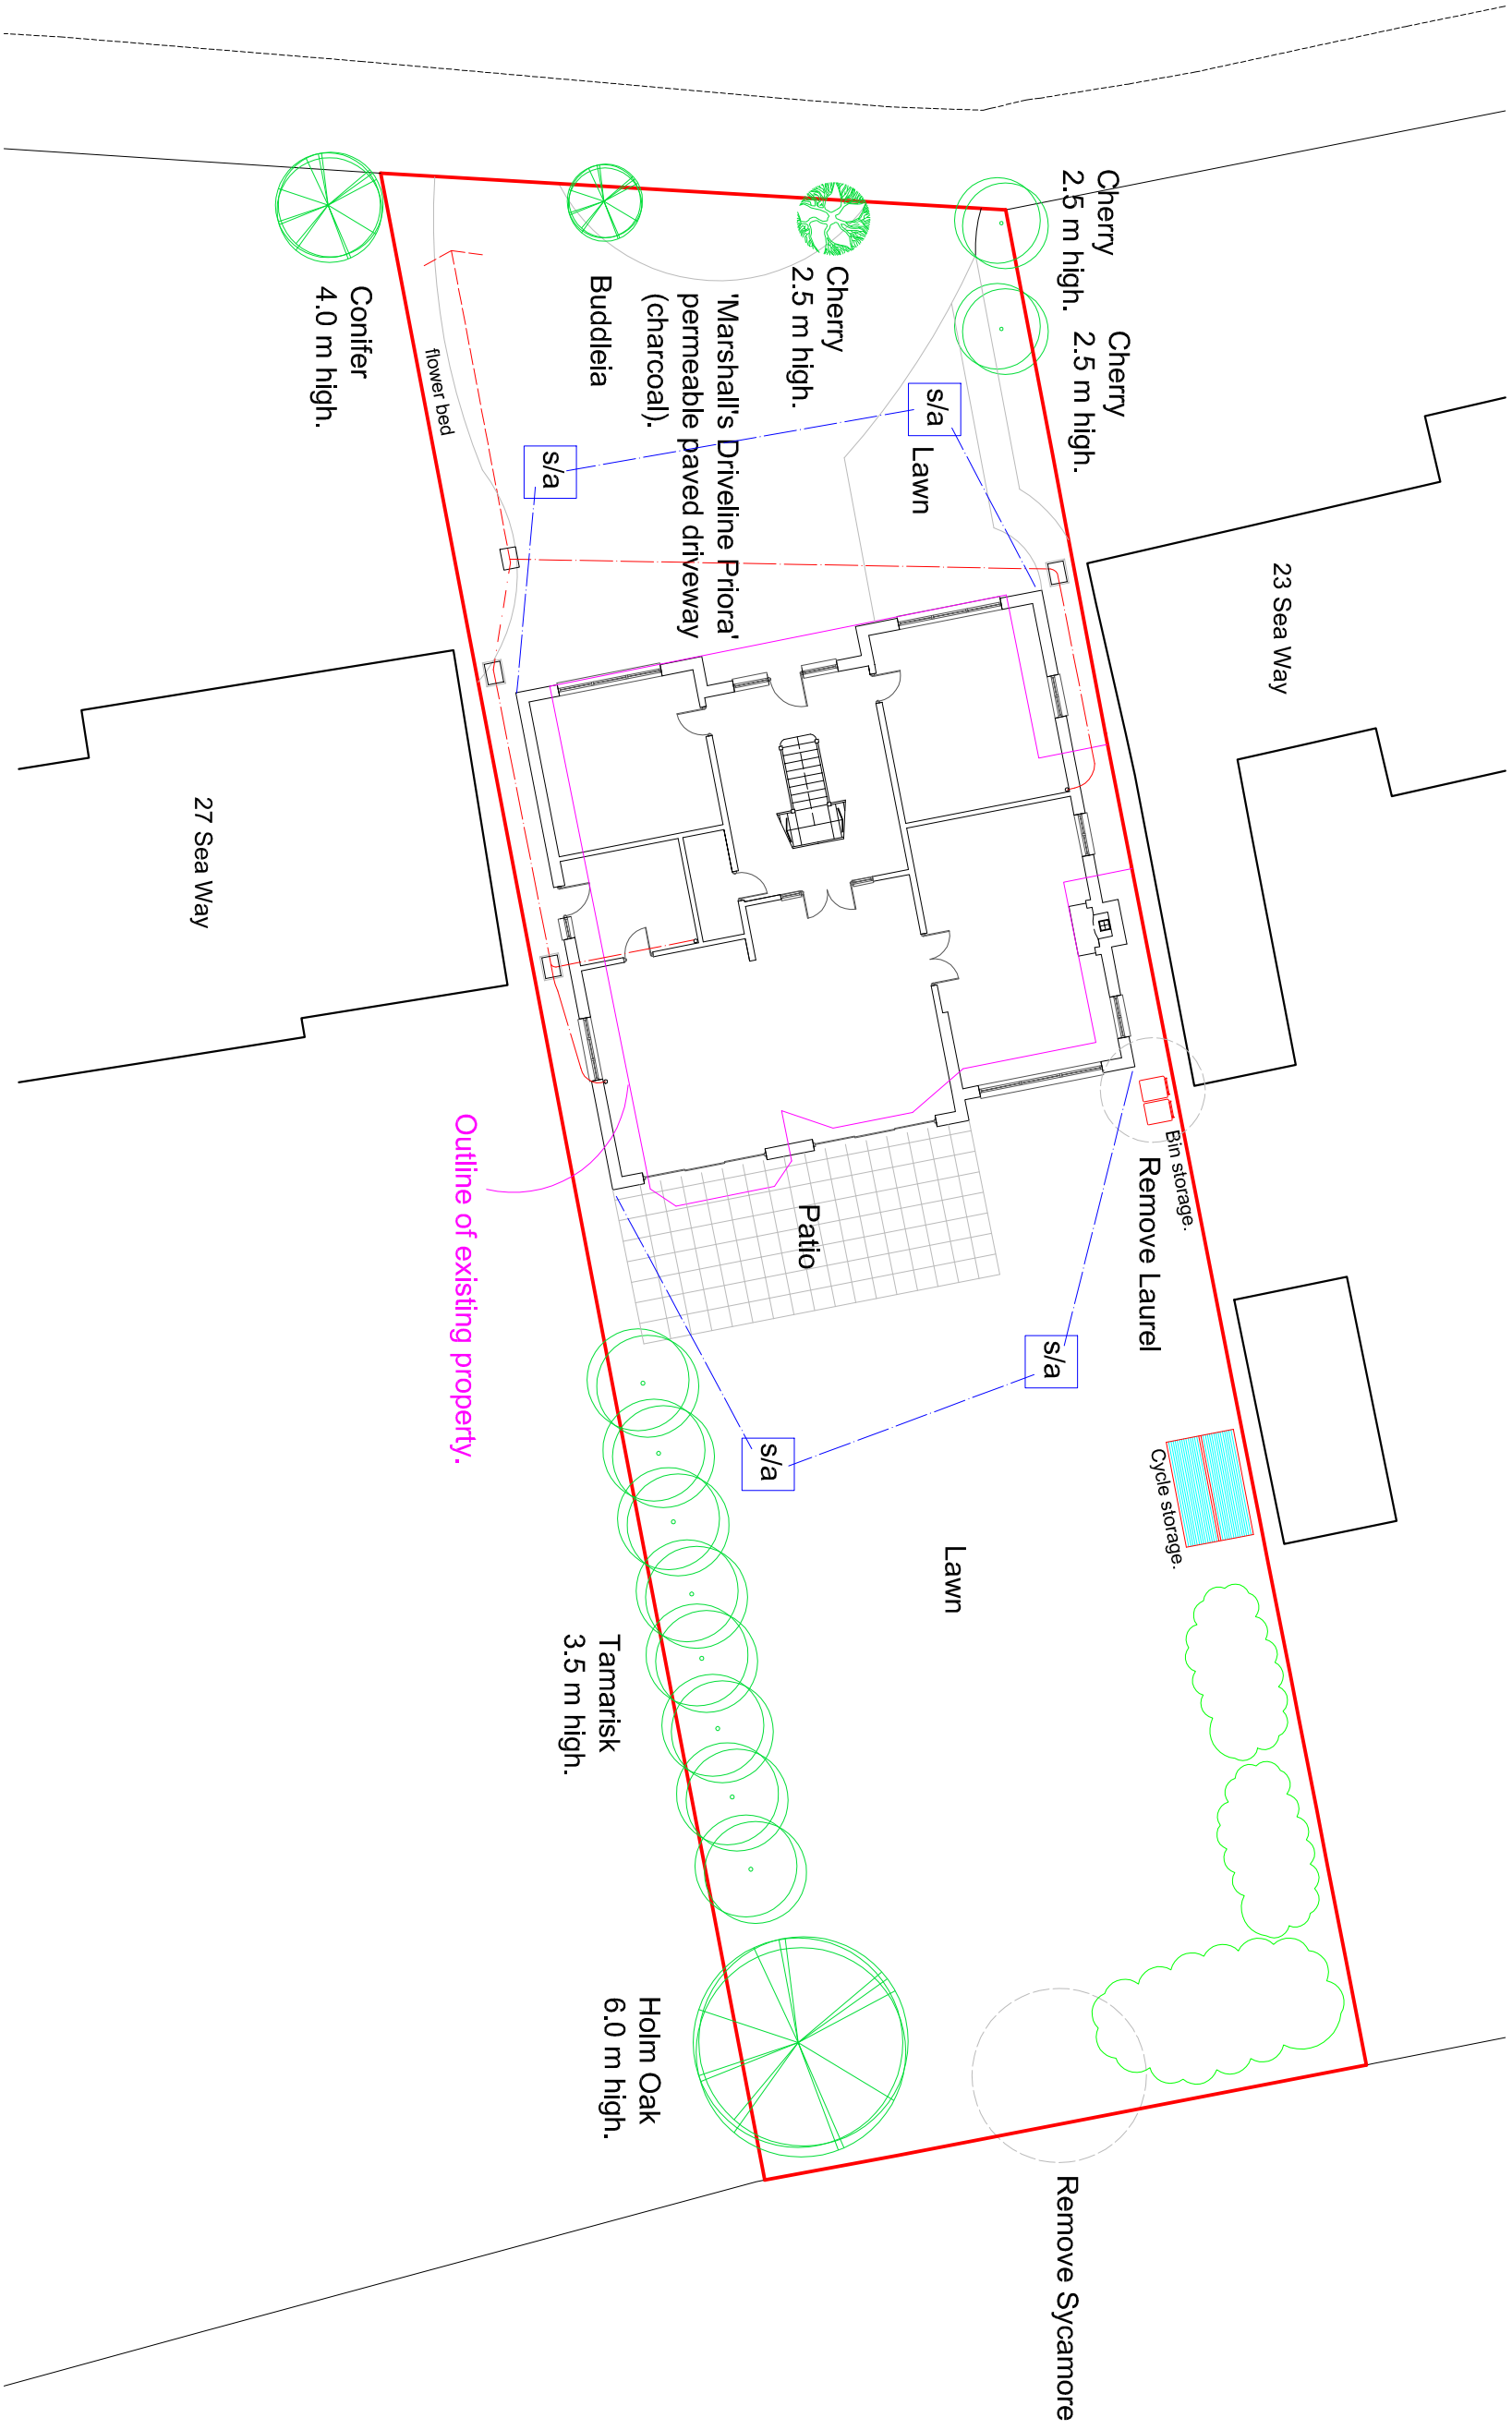


PROPOSED PLOT PLAN

SUSSEX BUILDING CONSULTANCY LIMITED	
25 SEA WAY, MIDDLETON ON SEA, BOGNOR REGIS, WEST SUSSEX.	
SCALE - 1/200 REV - F DATE - 18/11/2018	
 LABC Partner 3 NORTHGATE ROAD BOGNOR REGIS PO21 3LZ TEL - (01243) 861379	