



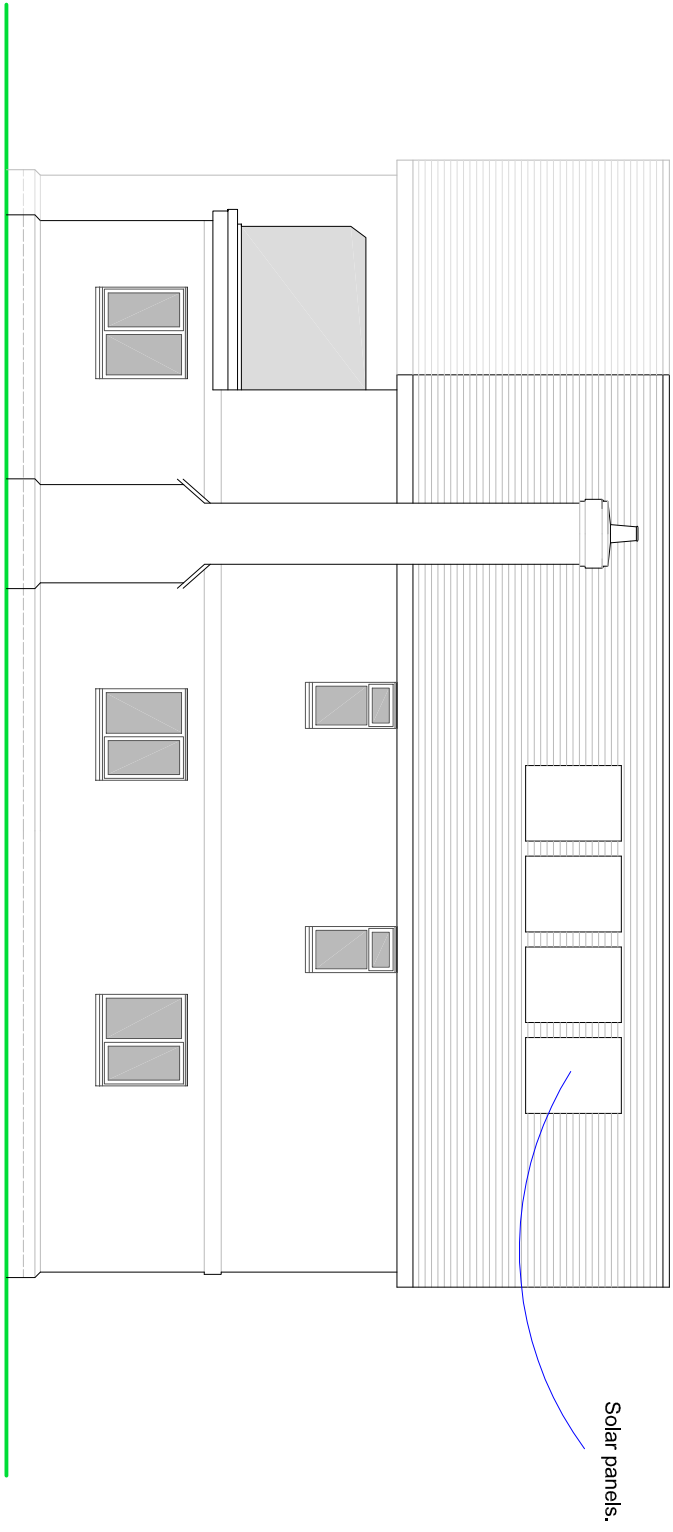


EAST ELEVATION

NOTES

- ROOF - 'Redland Cambrian' grey slates tiles to client choice.
- WALLS - Vandersanden Red/Brown Matings Facing Bricks.
- WINDOWS/DOORS - Grey coloured powder coated Aluminium or PVC framed double glazed units.

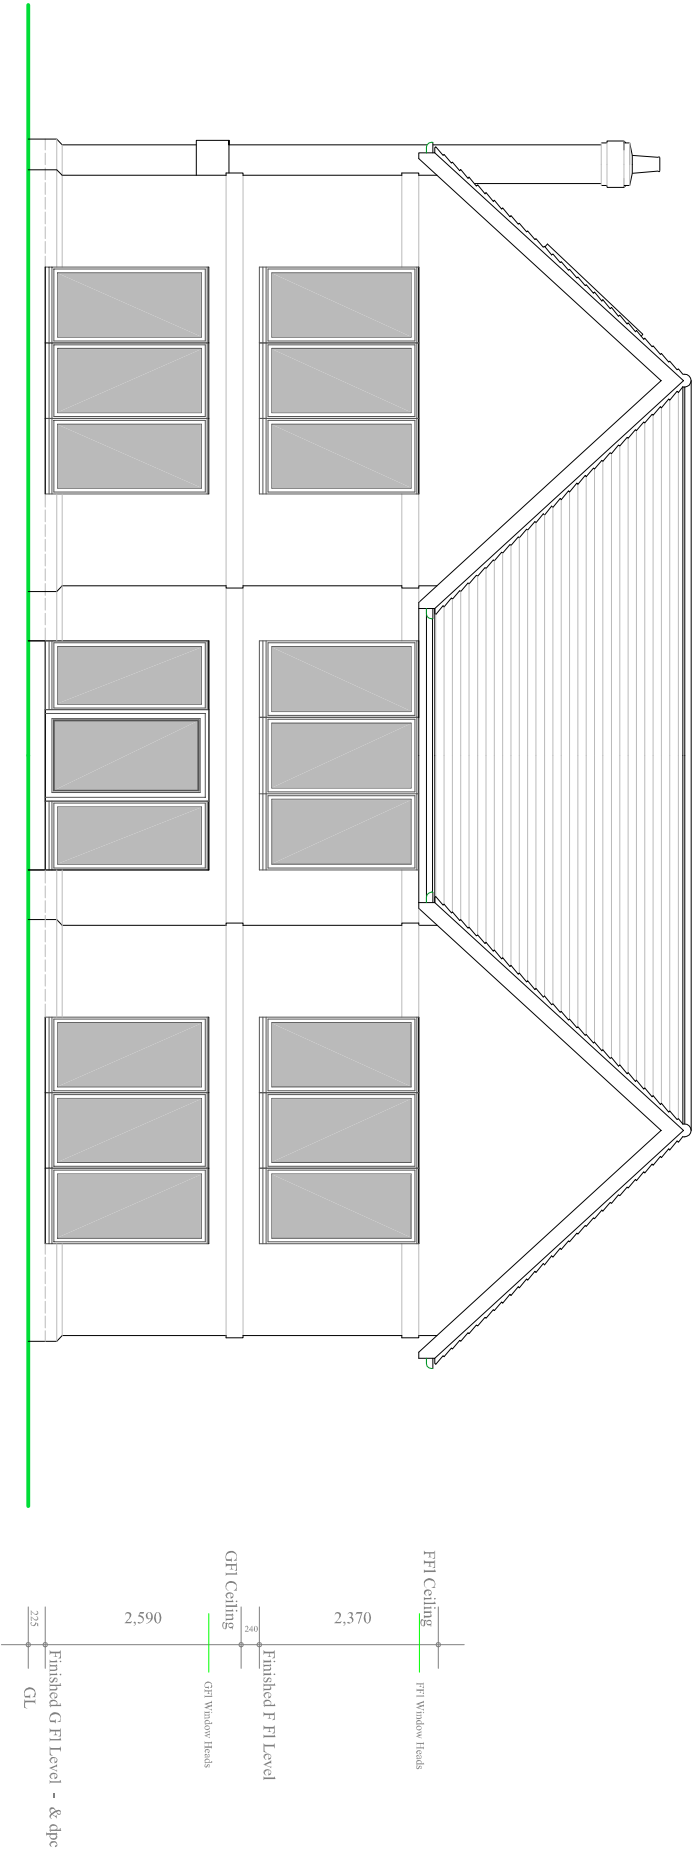

NORTH ELEVATION

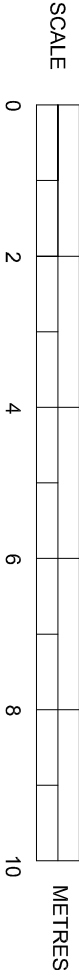

PROPOSED FRONT/SIDE ELEVATIONS

SUSSEX BUILDING CONSULTANCY LIMITED

26 SEA WAY, MIDDLETON ON SEA,
BOGNOR REGIS, WEST SUSSEX.

SCALE - 1/100 REV - C DATE - 02/10/2018

partner
LABC

3 HORTONCOTE ROAD
BOGNOR REGIS
PO21 5LZ
TEL: (01243) 961379