
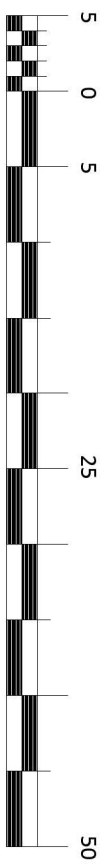


Appendix B Existing Site and Proposed Plans

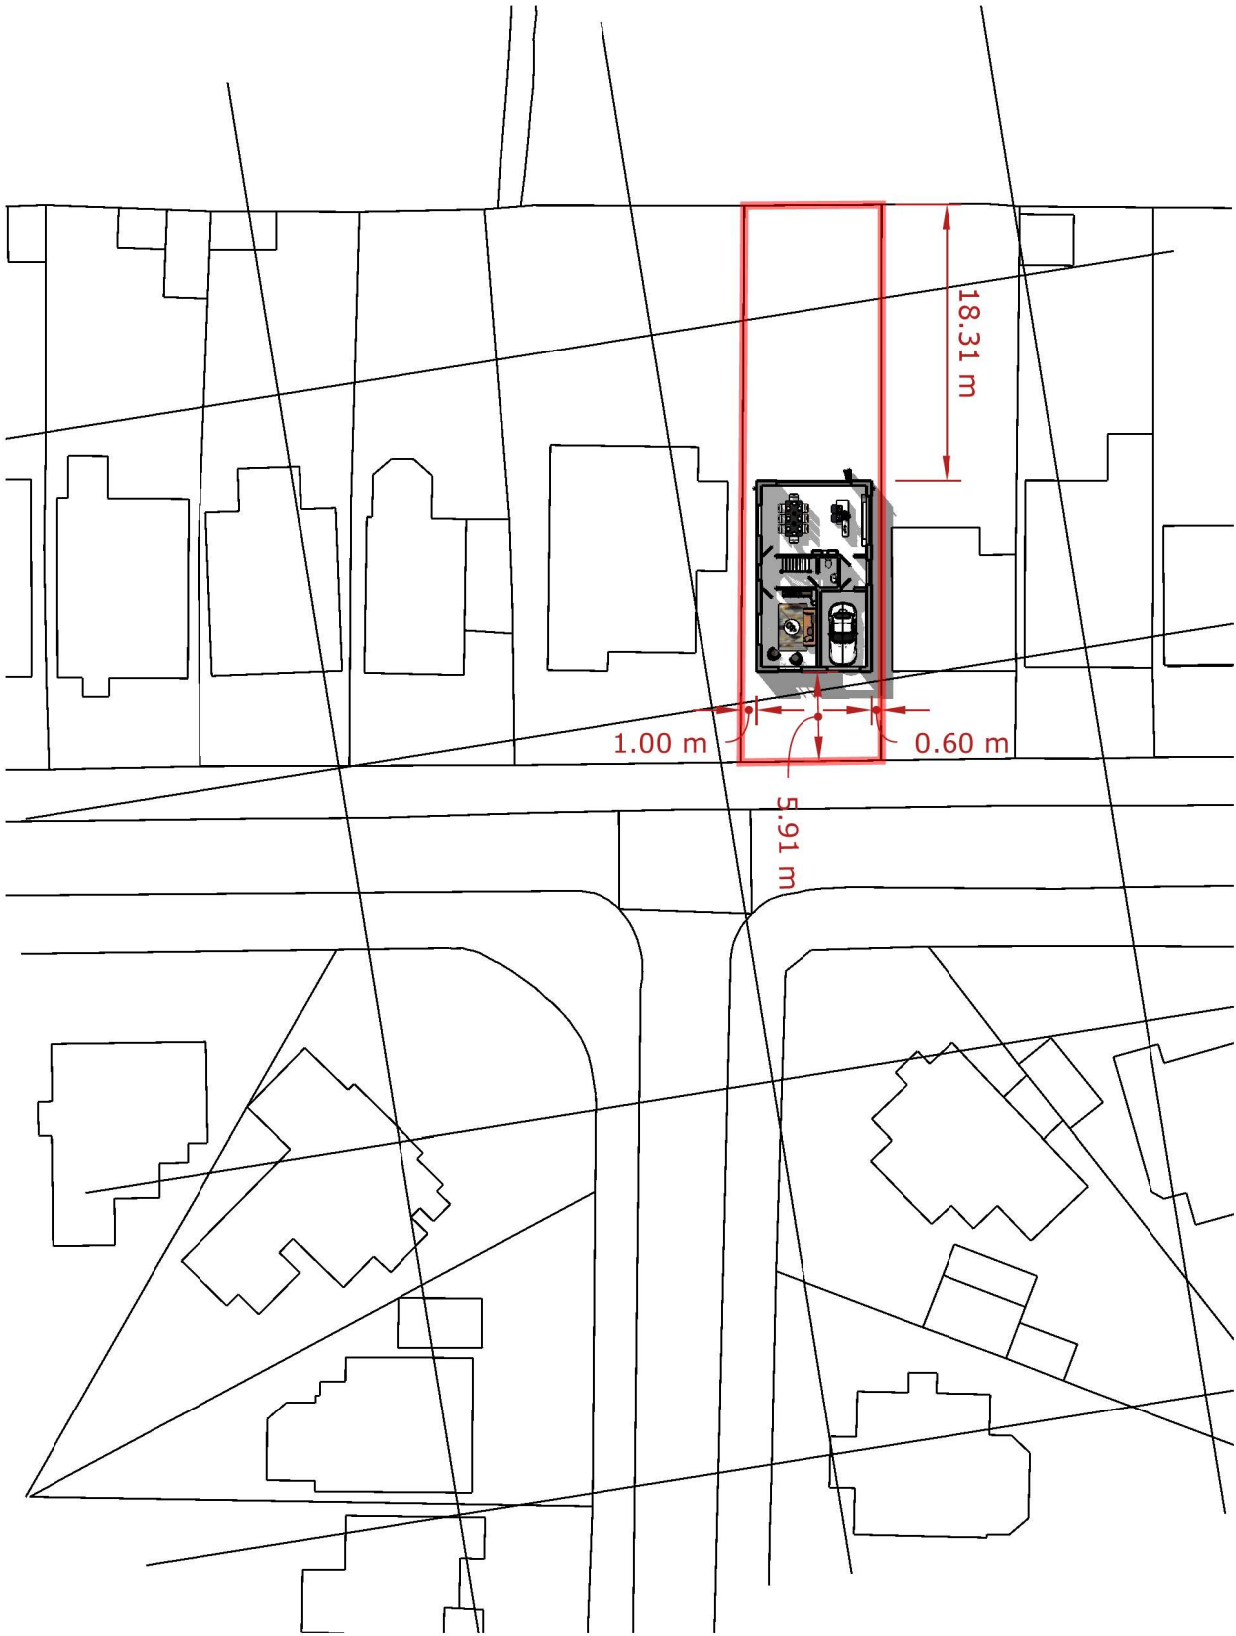

Block Plan - Scale 1:500

look. design | planning | build

Proposed New Construction at

66 Ancton Way


Bognor Regis

PO22 6JP






Block Plan - Scale 1:500

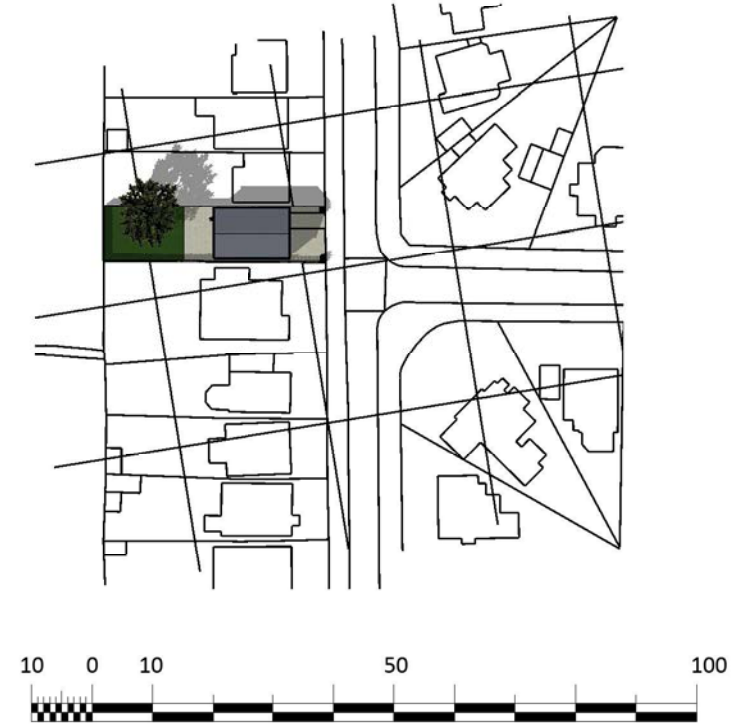

Site Plan - Scale 1:1250

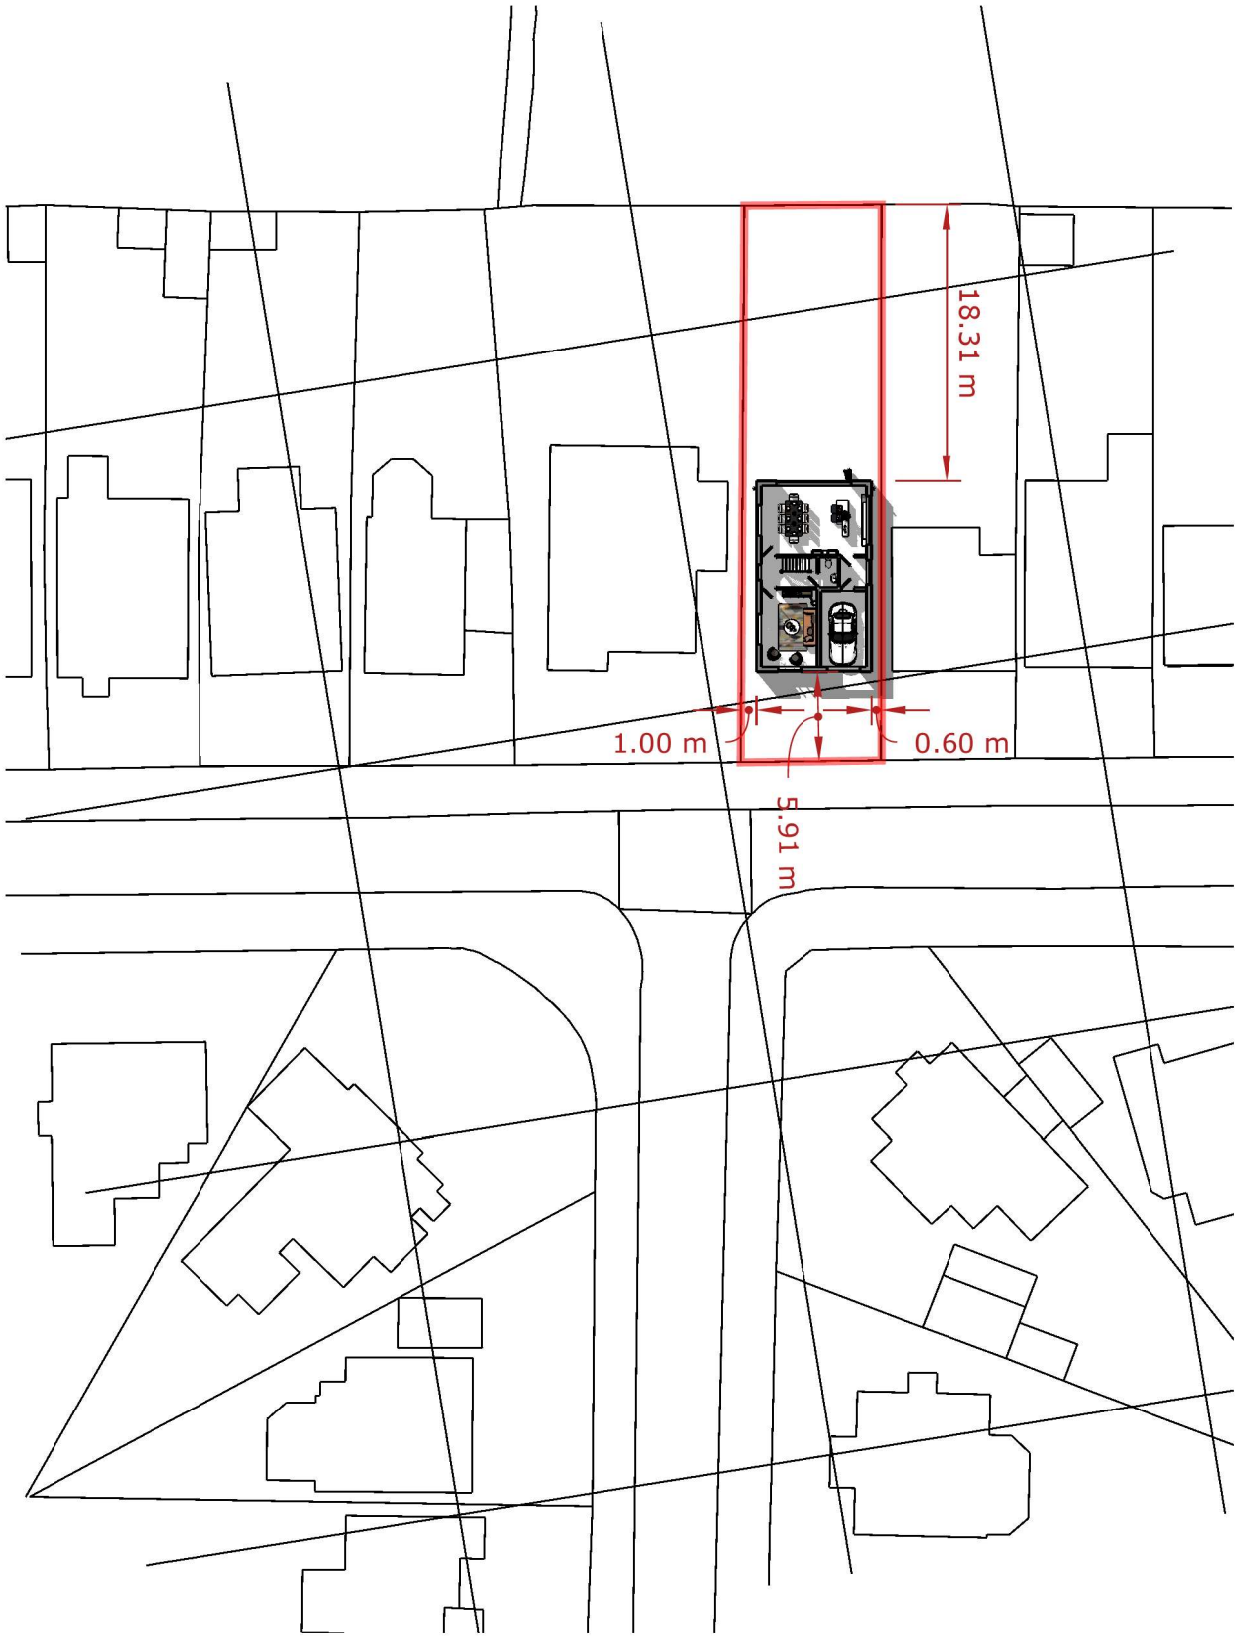

Block Plan - Scale 1:500

PROJECT NO.

PA-***-03

DRAWING TITLE

3D Visual

STATUS

Planning Application

DATE

26.10.2018

PROJECT TITLE

Proposed Construction

66 Ancton Way

Bognor Regis

PO22 6JP

SCALE

NTS

DRAWN BY

DE


look. design | planning | build

lookdesignandbuild.co.uk

e:office@lookdesignandbuild.co.uk

t:01243 512 278



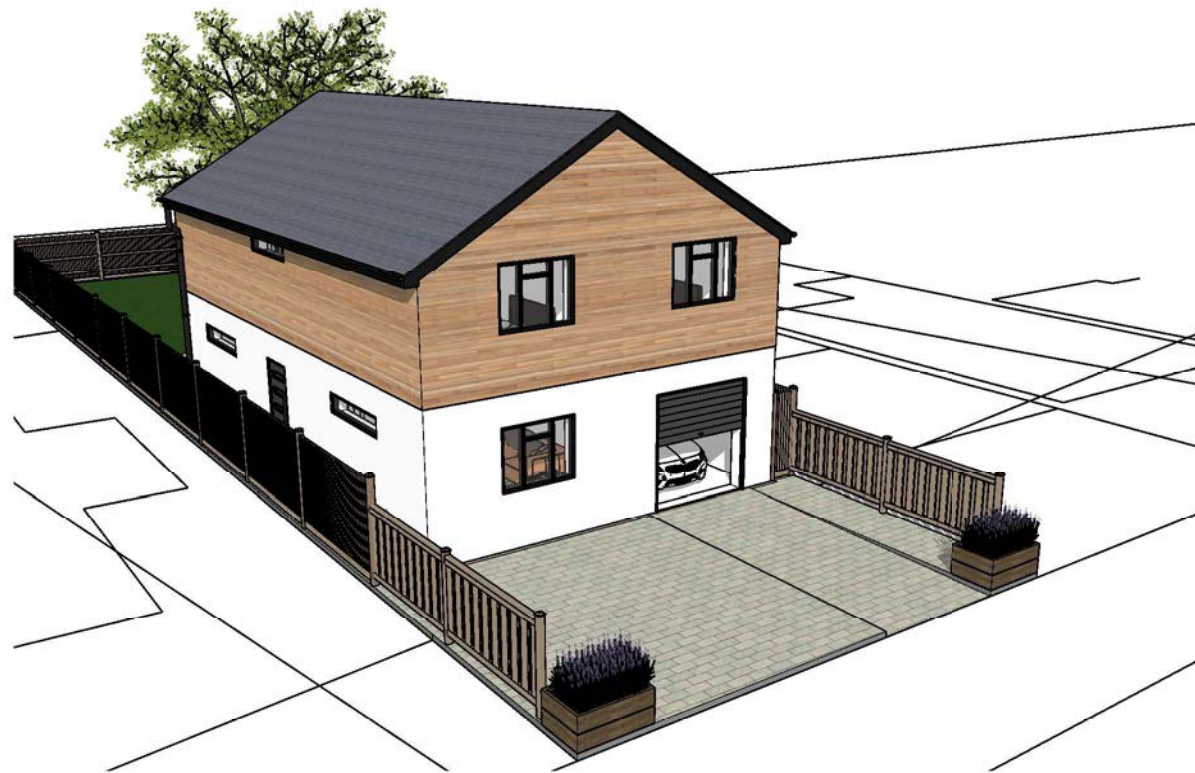




look. design | planning | build
 lookdesignandbuild.co.uk
 e:office@lookdesignandbuild.co.uk
 t:01243 512 278

SCALE
 NTC
 DRAWN BY
 DE

PROJECT TITLE
 Proposed Construction
 66 Ancton Way
 Bognor Regis
 PO22 6JP

STATUS
 Planning Application
 DATE
 26.10.2018

PROJECT NO.
 PA-***-04
 DRAWING TITLE
 3D Visuals

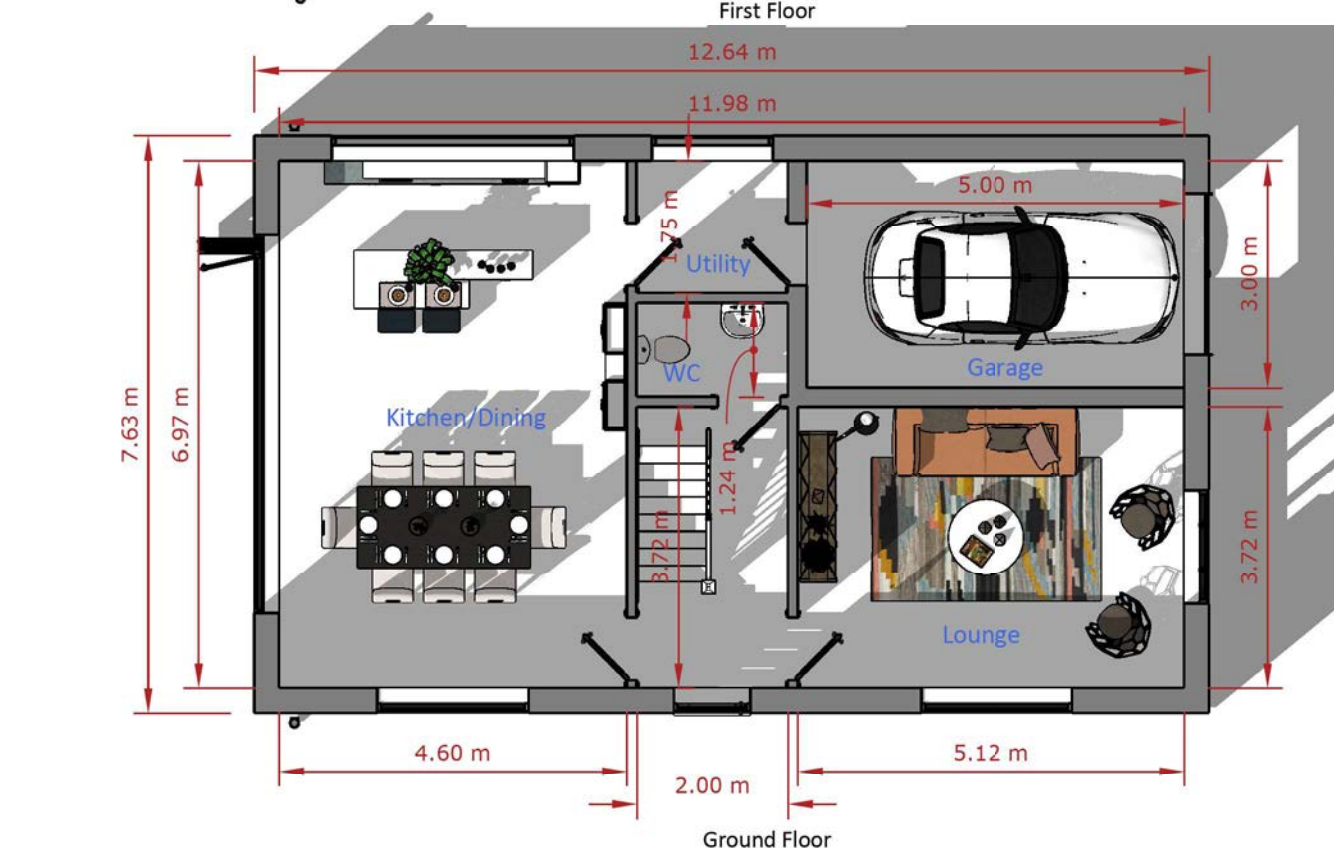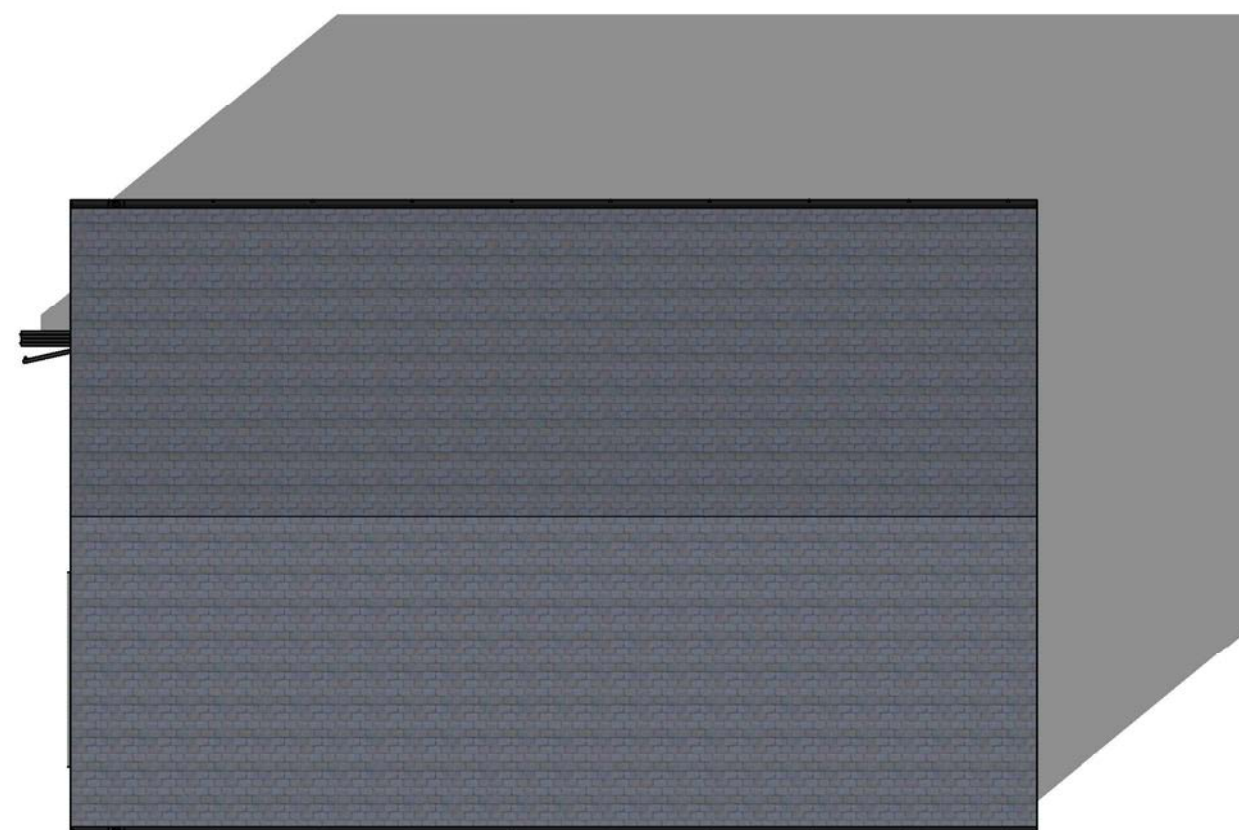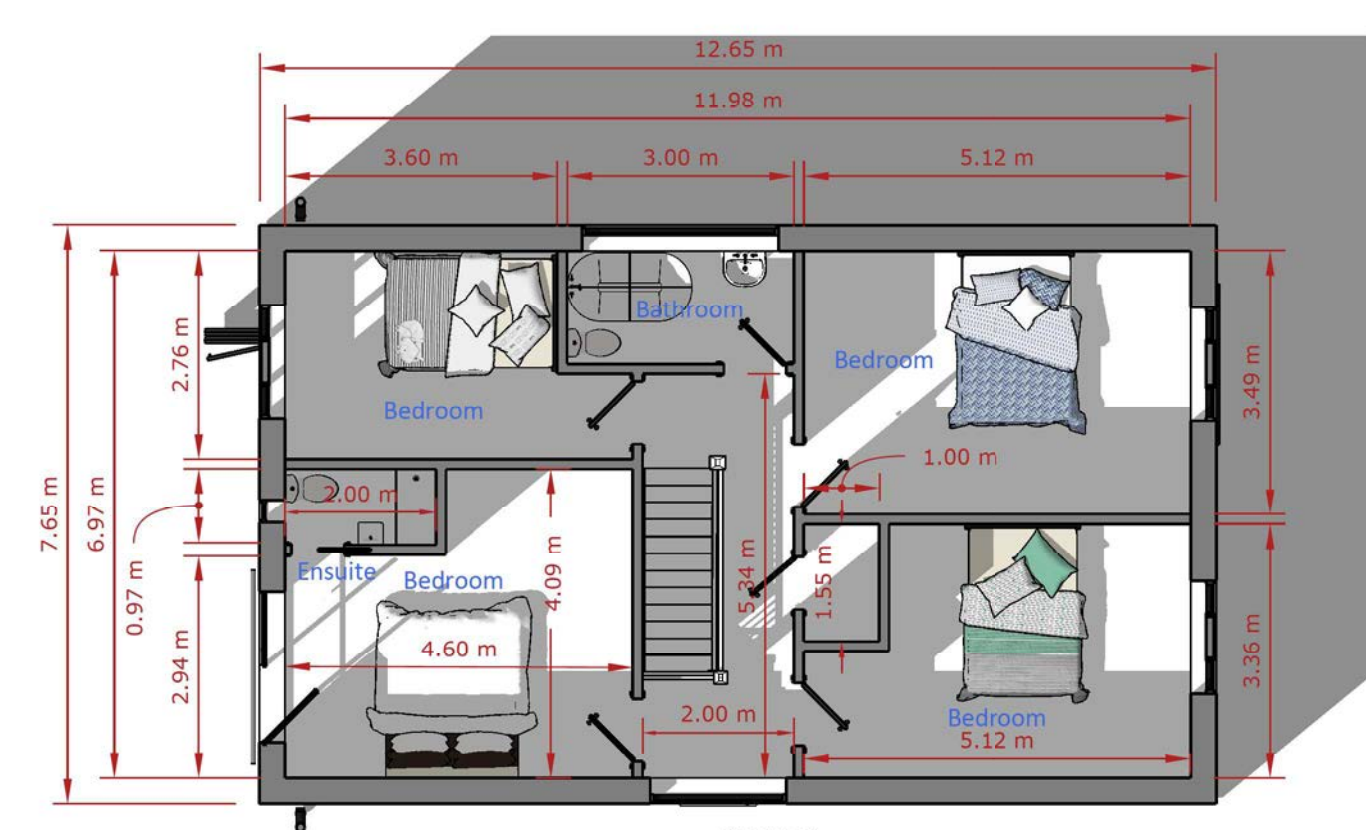

Materials

Roof

- Fibre cement blue slate roof tiles
- Dark grey eave lines

Openings

- Dark grey windows/doors

Walls

- Cedar cladding to latest fire rating/regulations
- K Rend white render

GIA

- Ground Floor: 83.50m²
- First Floor: 83.50m²

SCALE
1:100 @ A3
DRAWN BY
DE

PROJECT TITLE
Proposed Construction
66 Ancton Way
Bognor Regis
PO22 6JP

STATUS
Planning Application
DATE
26.10.2018

PROJECT NO.
PA-***-05
DRAWING TITLE
Proposed Floorplans

look. design | planning | build
lookdesignandbuild.co.uk
e:office@lookdesignandbuild.co.uk
t:01243 512 278



West Facing Elevation



South Facing Elevation



Section



Section



East Facing Elevation



North Facing Elevation

