
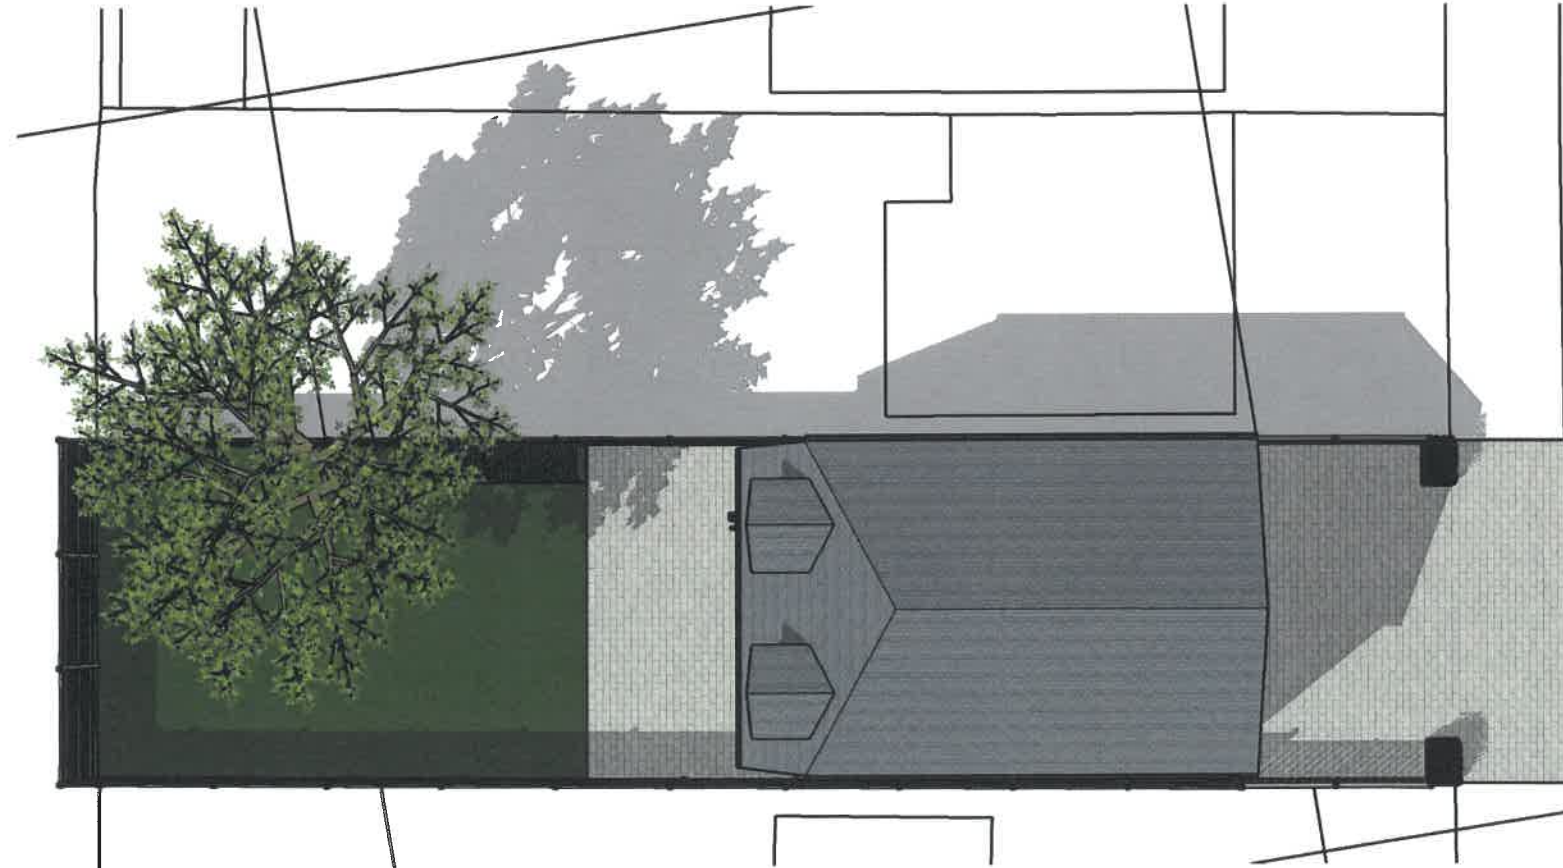


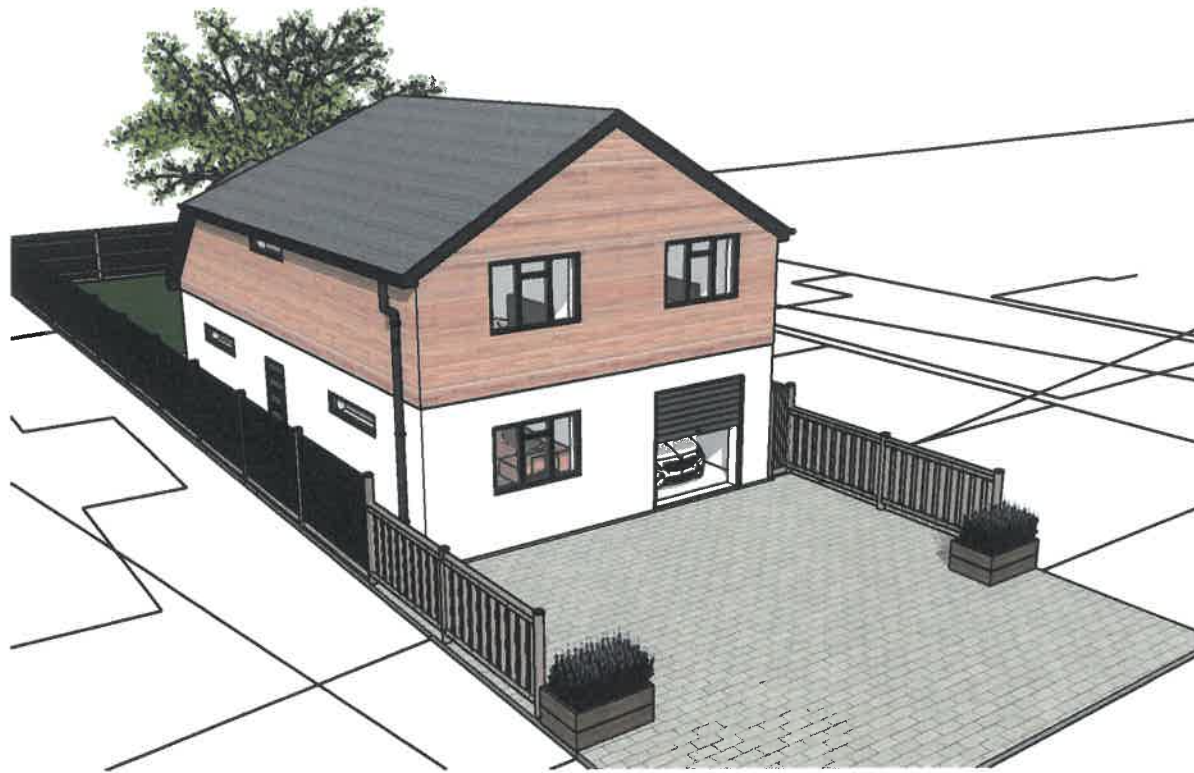

PROJECT NO.
PA-294-04
DRAWING TITLE
3D Visuals

STATUS
Planning Application
DATE
26.10.2018

PROJECT TITLE
Proposed Construction
66 Ancton Way
Bognor Regis
PO22 6JP

SCALE
NTC
DRAWN BY
DE

Rev A - Updated to planners notes - 11.07.2019

look. design | planning | build
lookdesignandbuild.co.uk
e:office@lookdesignandbuild.co.uk
t:01243 512 278