


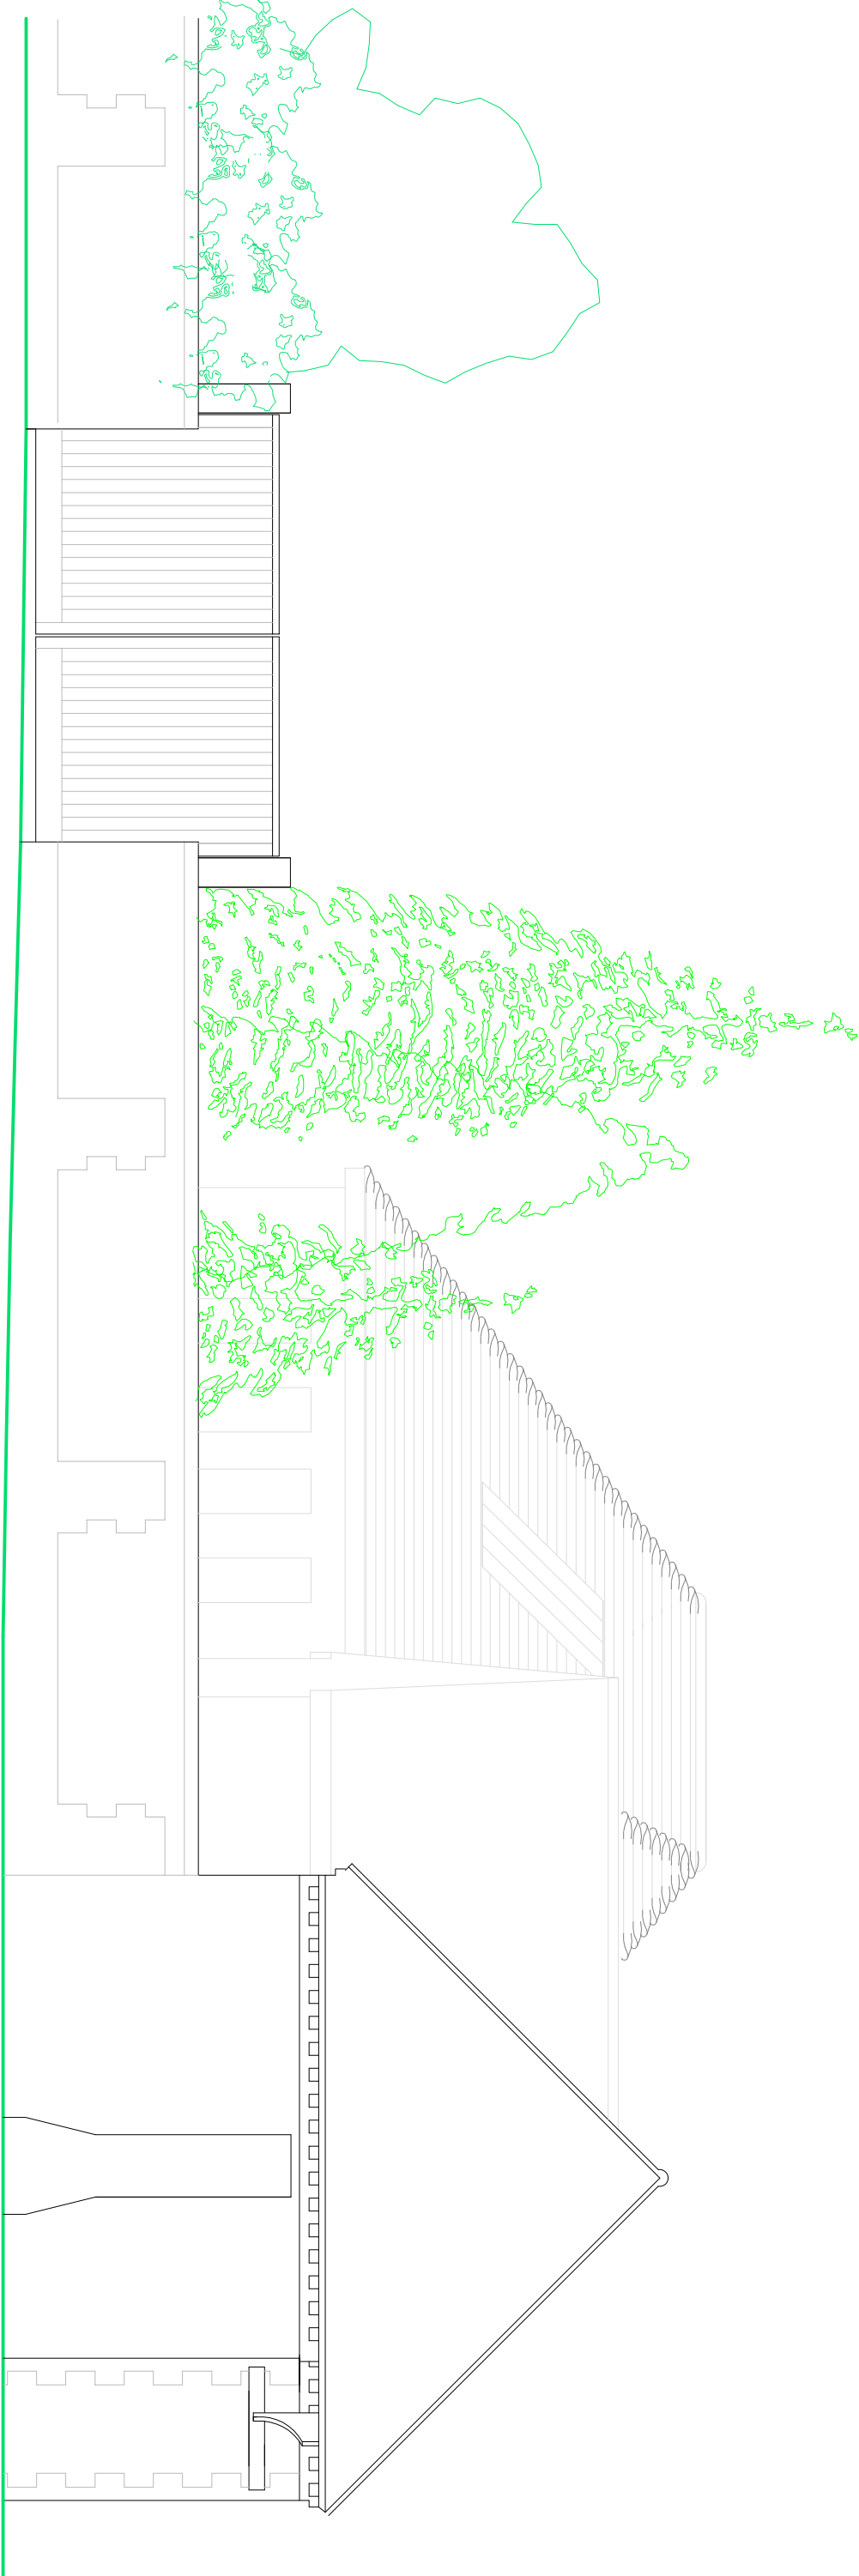

Existing white painted wooden double gates.

Existing boundary wall is a mixture of brick quoin effect and infill flintwork with a half round cement coping.

EXISTING ELEVATION



SUSSEX BUILDING CONSULTANCY LIMITED	
1 SEA LANE, MIDDLETON ON SEA, BOGNOR REGIS, WEST SUSSEX.	partner LABC
SCALE - 1/50 REV - DATE - 05/11/2018	3 NORTHCOOTE ROAD BOGNOR REGIS PO21 3LZ TEL/FAX - (01243) 861379