



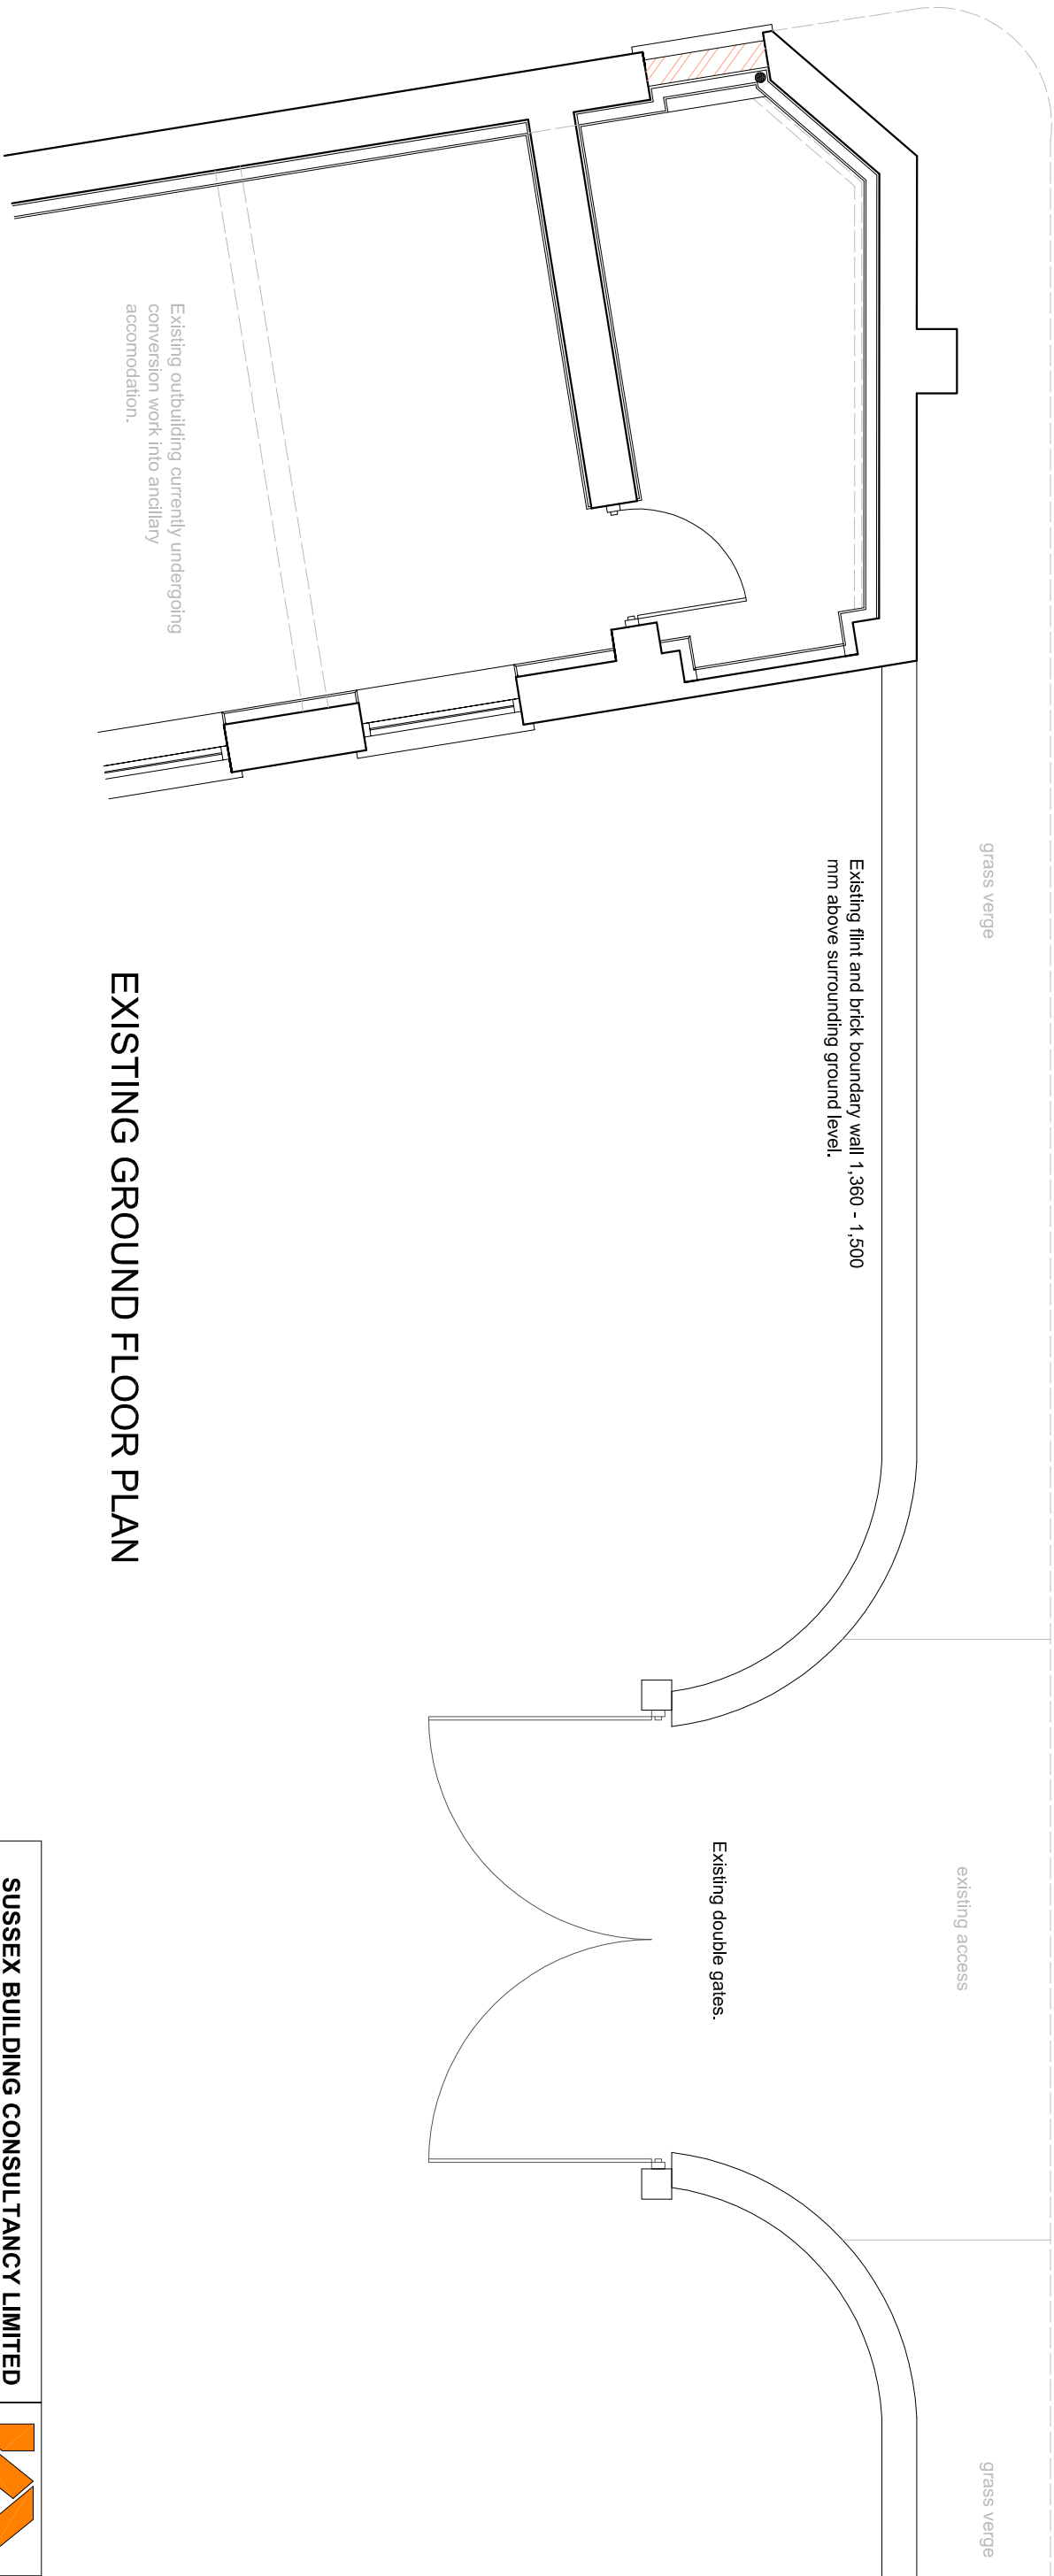

EXISTING GROUND FLOOR PLAN

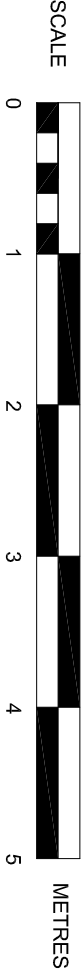

|   |  |
|---|--|
| <b>SUSSEX BUILDING CONSULTANCY LIMITED</b>   |  |
| 1 SEA LANE, MIDDLETON ON SEA,<br>BOGNOR REGIS, WEST SUSSEX.   |  |
| SCALE - 1/50 REV - DATE - 05/11/2018   |  |
| <br>3 NORTHCOTE ROAD<br>BOGNOR REGIS<br>PO21 3LZ<br>TEL/FAX - (01243) 861379 |  |