
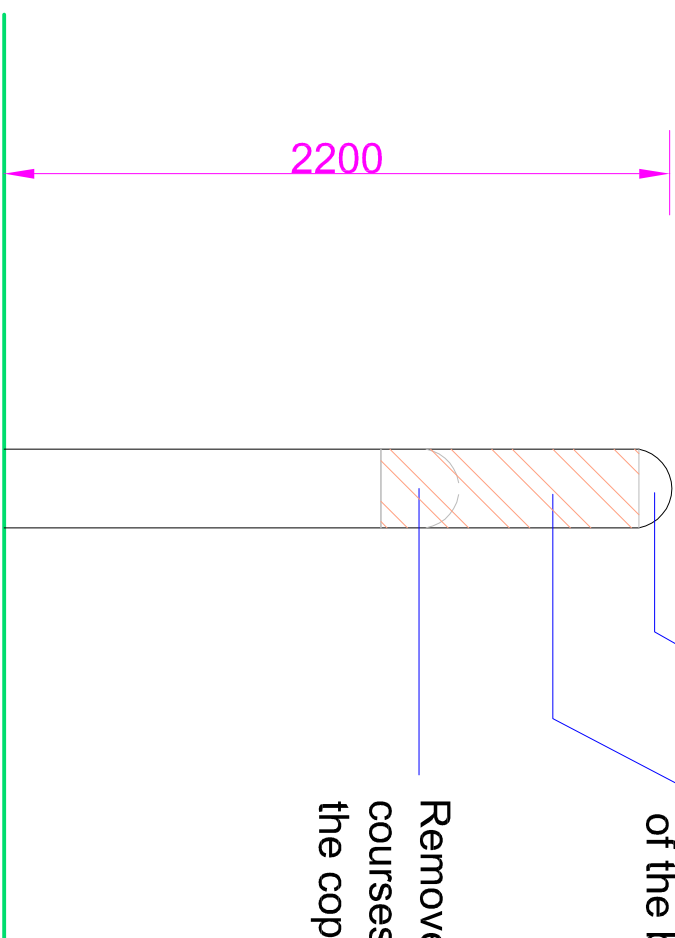


1. New half round cement coping stone detail to match with existing.


2. New face brick portion of the boundary wall.

3. Remove top two courses of flint and the coping detail.

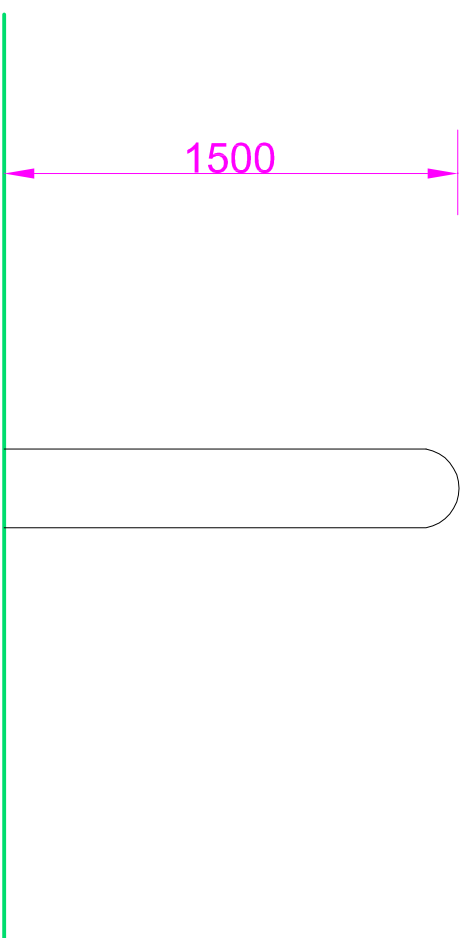

EXISTING SECTION

PROPOSED SECTION

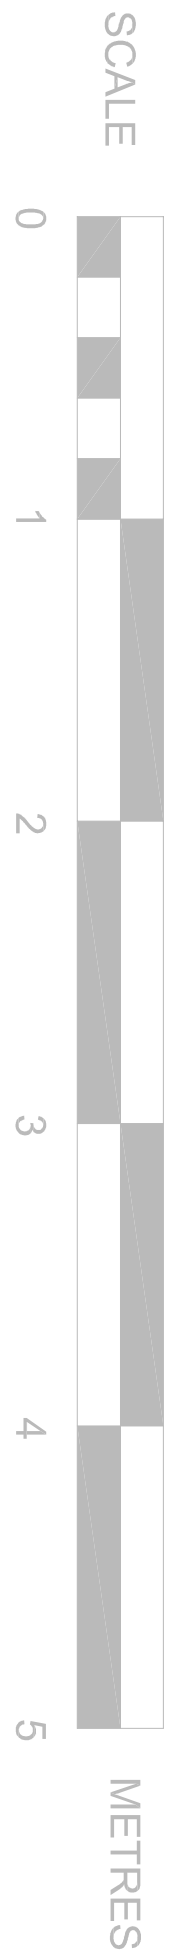

SUSSEX BUILDING CONSULTANCY LIMITED

1 SEA LANE, MIDDLETON ON SEA,
BOGNOR REGIS, WEST SUSSEX.

SCALE - 1/25 REV - DATE - 13/11/2018

partner

LABC

3 NORTHCOTE ROAD
BOGNOR REGIS
PO21 3LZ
TEL/FAX - (01243) 861379