

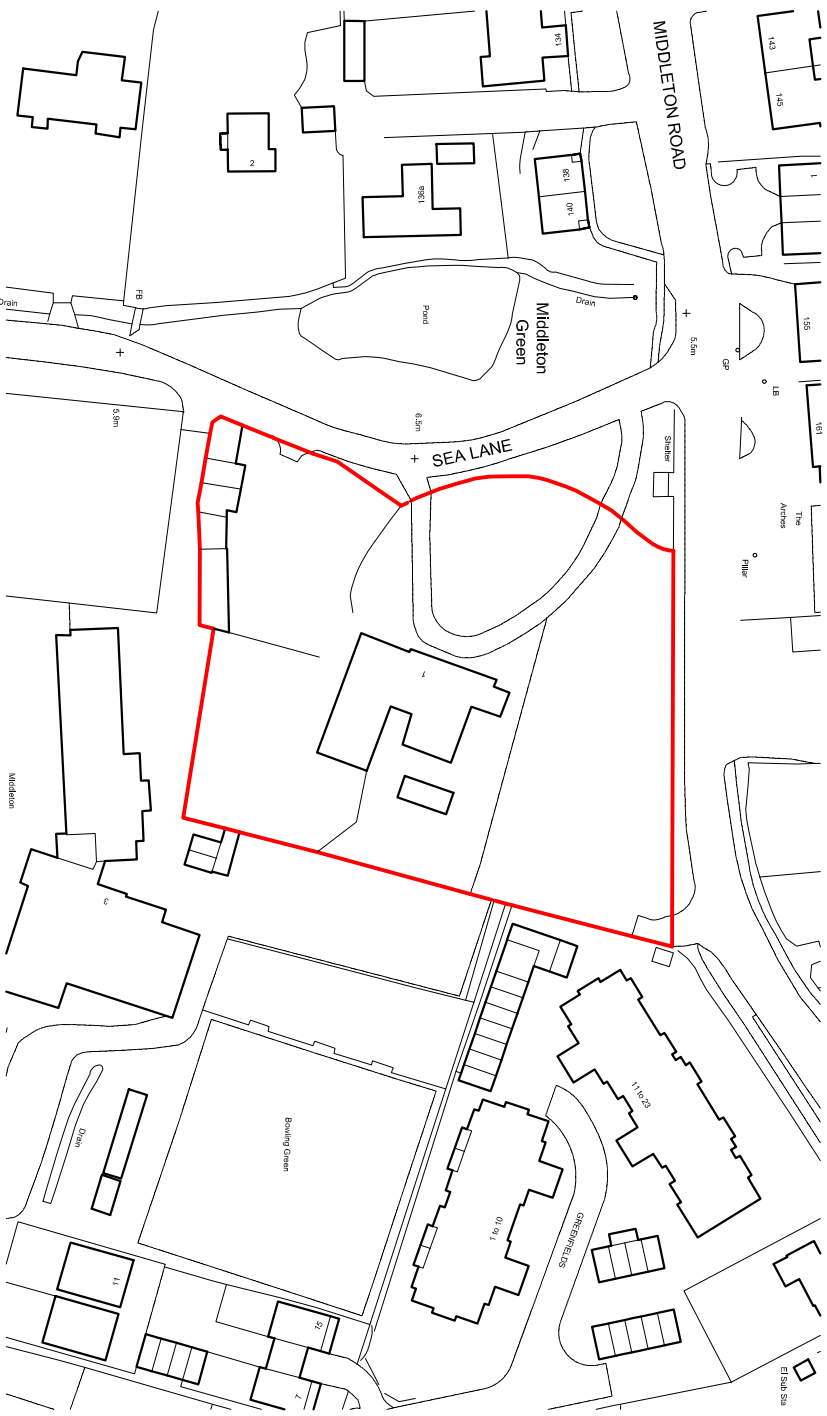


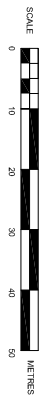

Ordnance Survey (c) Crown Copyright 2018. All rights reserved. Licence number 100020449

LOCATION PLAN - 1/1250

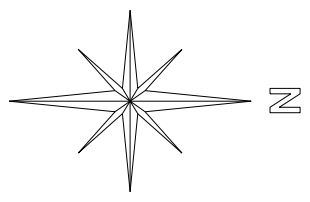

SUSSEX BUILDING CONSULTANCY LIMITED 1 SEA LANE, MIDDLETON ON SEA, BOGNOR REGIS, WEST SUSSEX. SCALE - 1/1250 REV - DATE - 13/11/2018		 LABC partner 3 NORTHCOTE ROAD BOGNOR REGIS PO21 8LZ TEL/FAX - (01243) 861379