


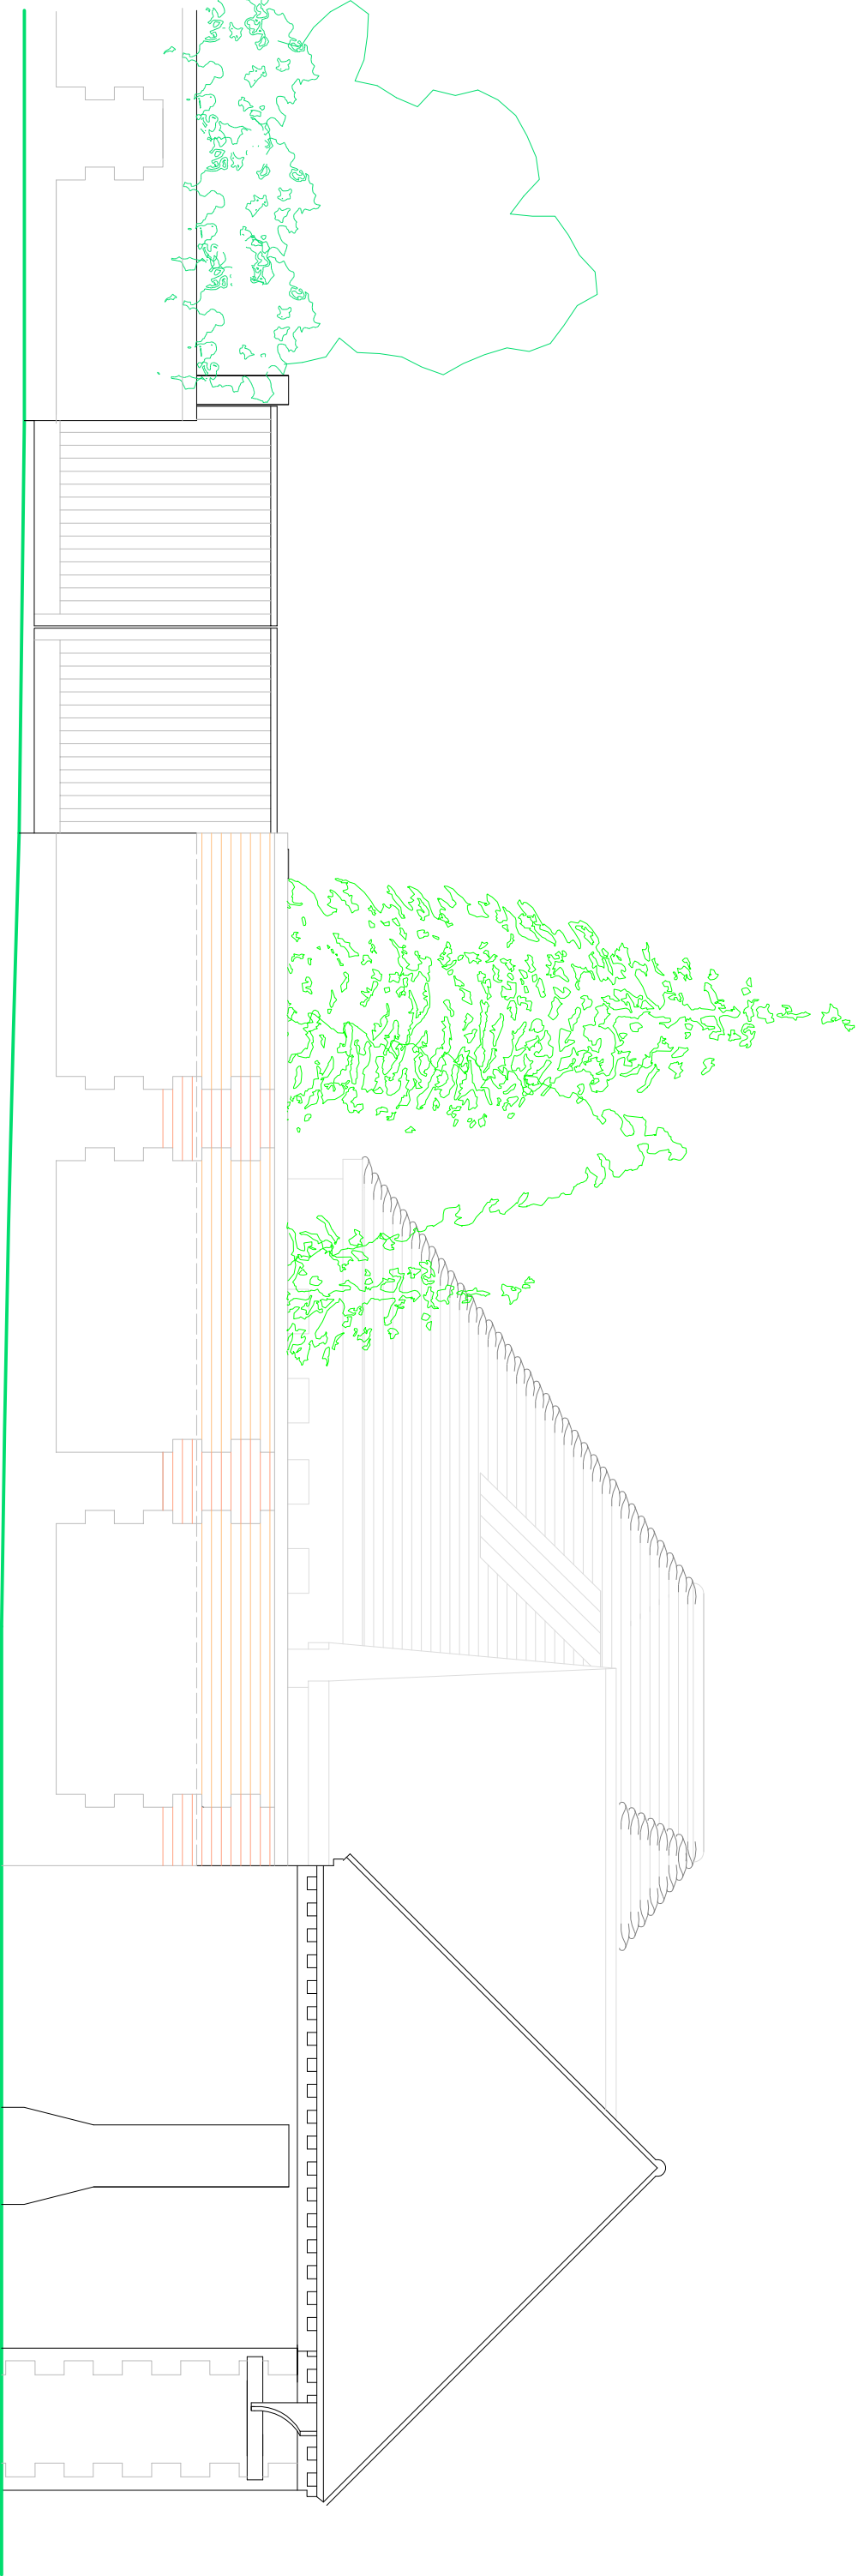

Existing white painted wooden double gates.

Remove the top two courses of flintwork and the half round cement coping and extend the wall upwards with new face brick capped with new half round cement coping to match existing.

PROPOSED ELEVATION



SUSSEX BUILDING CONSULTANCY LIMITED
1 SEA LANE, MIDDLETON ON SEA,
BOGNOR REGIS, WEST SUSSEX.
SCALE - 1/50 REV - A DATE - 07/11/2018


LABC
partner
3 NORTHCOTE ROAD
BOGNOR REGIS
PO21 5LZ
TEL/FAX - (01243) 861379