



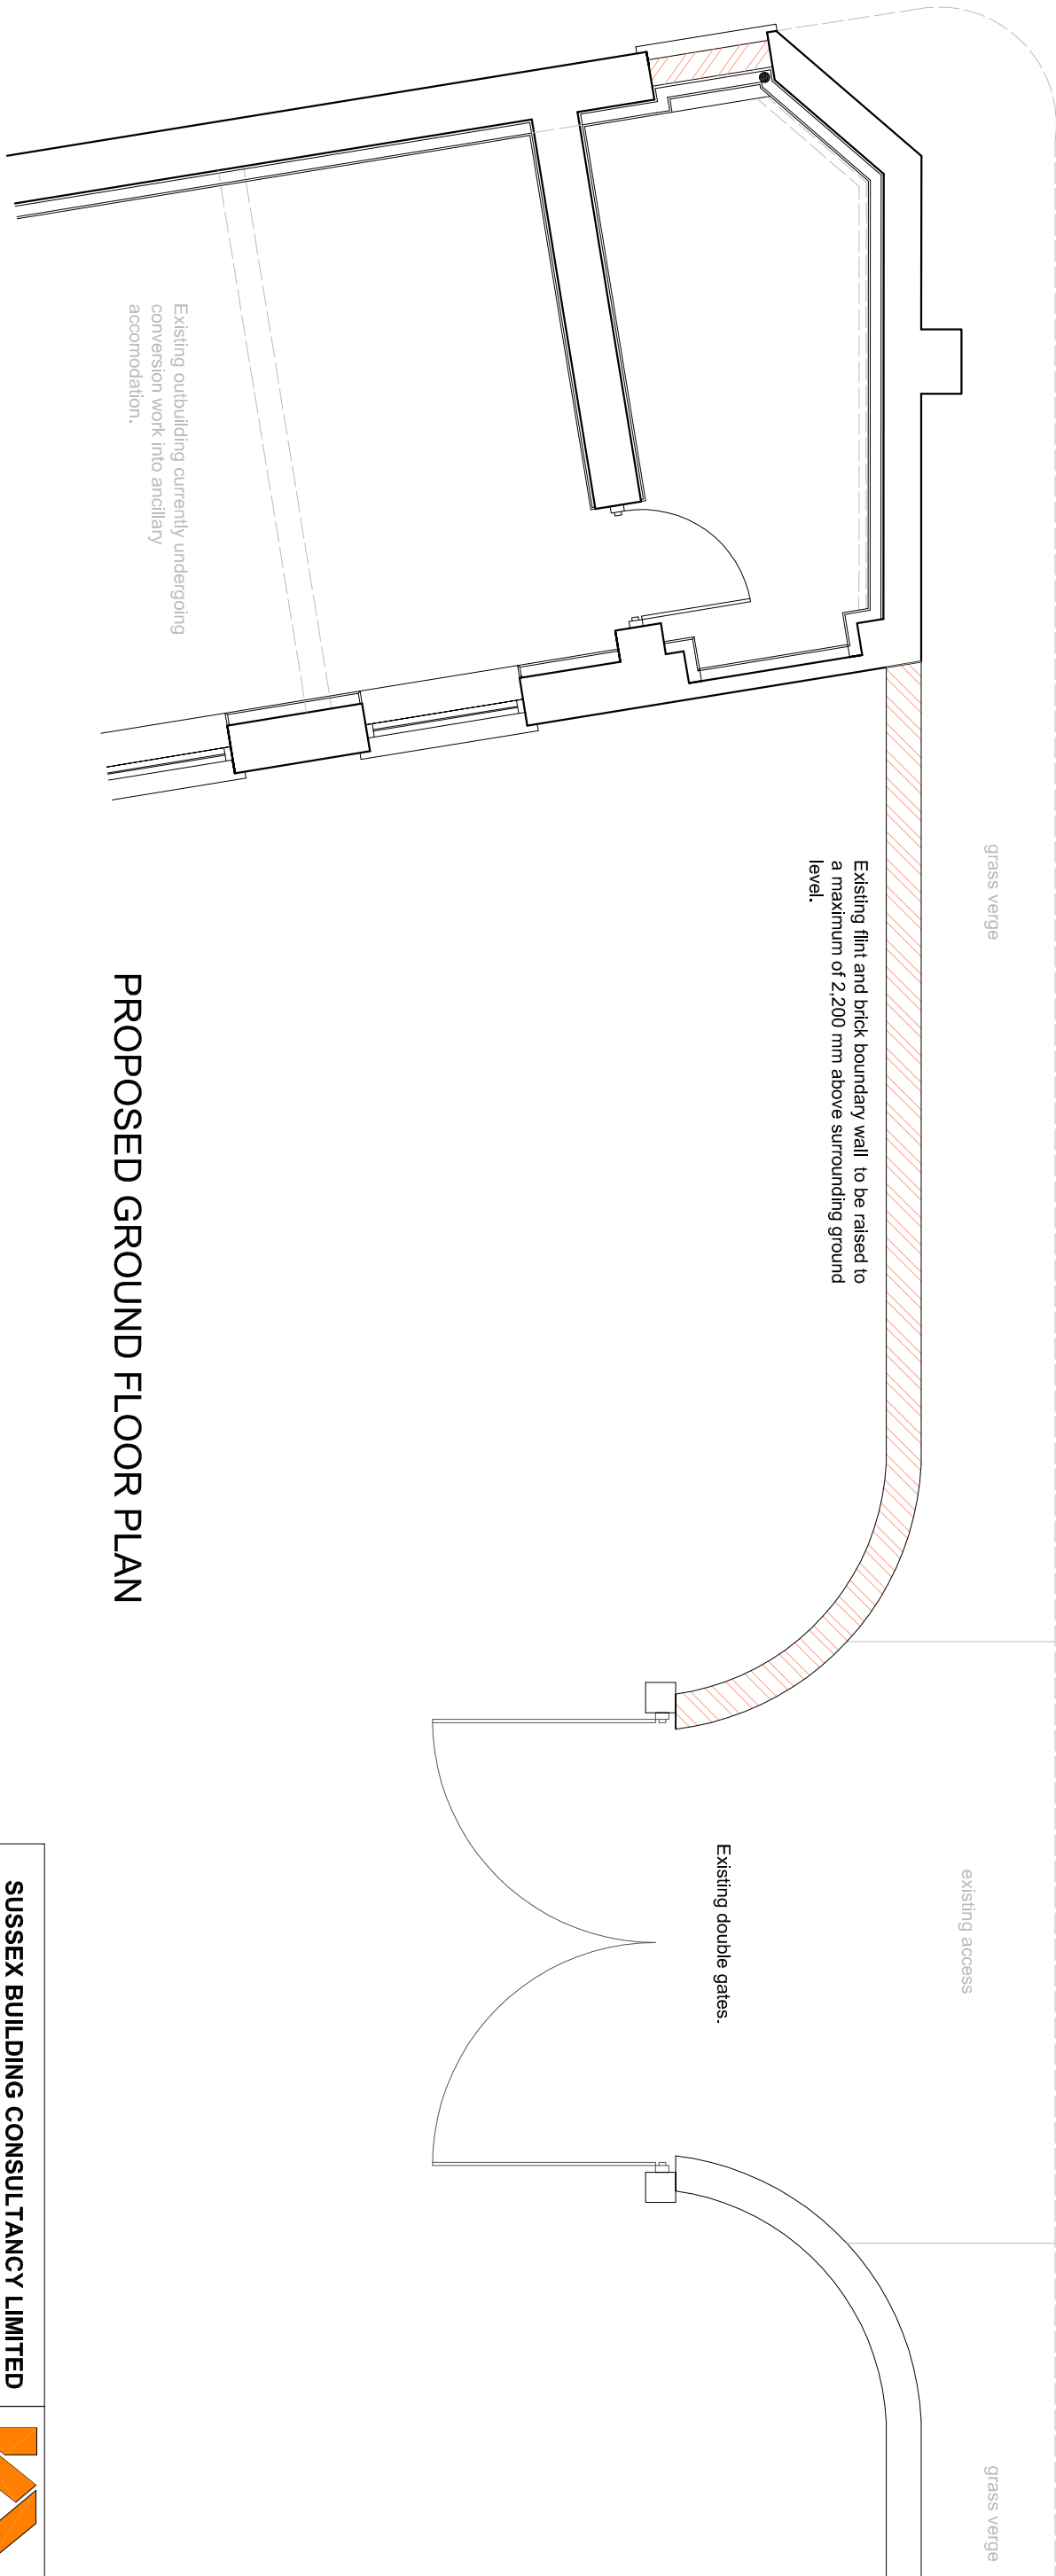

PROPOSED GROUND FLOOR PLAN

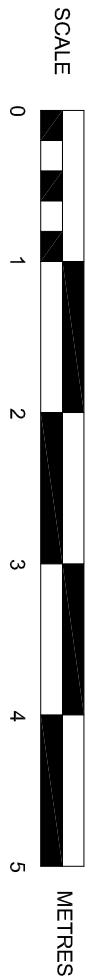

SUSSEX BUILDING CONSULTANCY LIMITED	 partner LABC
1 SEA LANE, MIDDLETON ON SEA, BOGNOR REGIS, WEST SUSSEX.	
SCALE - 1/50 REV - DATE - 13/11/2018	3 NORTHCOTE ROAD BOGNOR REGIS PO21 5LZ TEL/FAX - (01243) 861379