



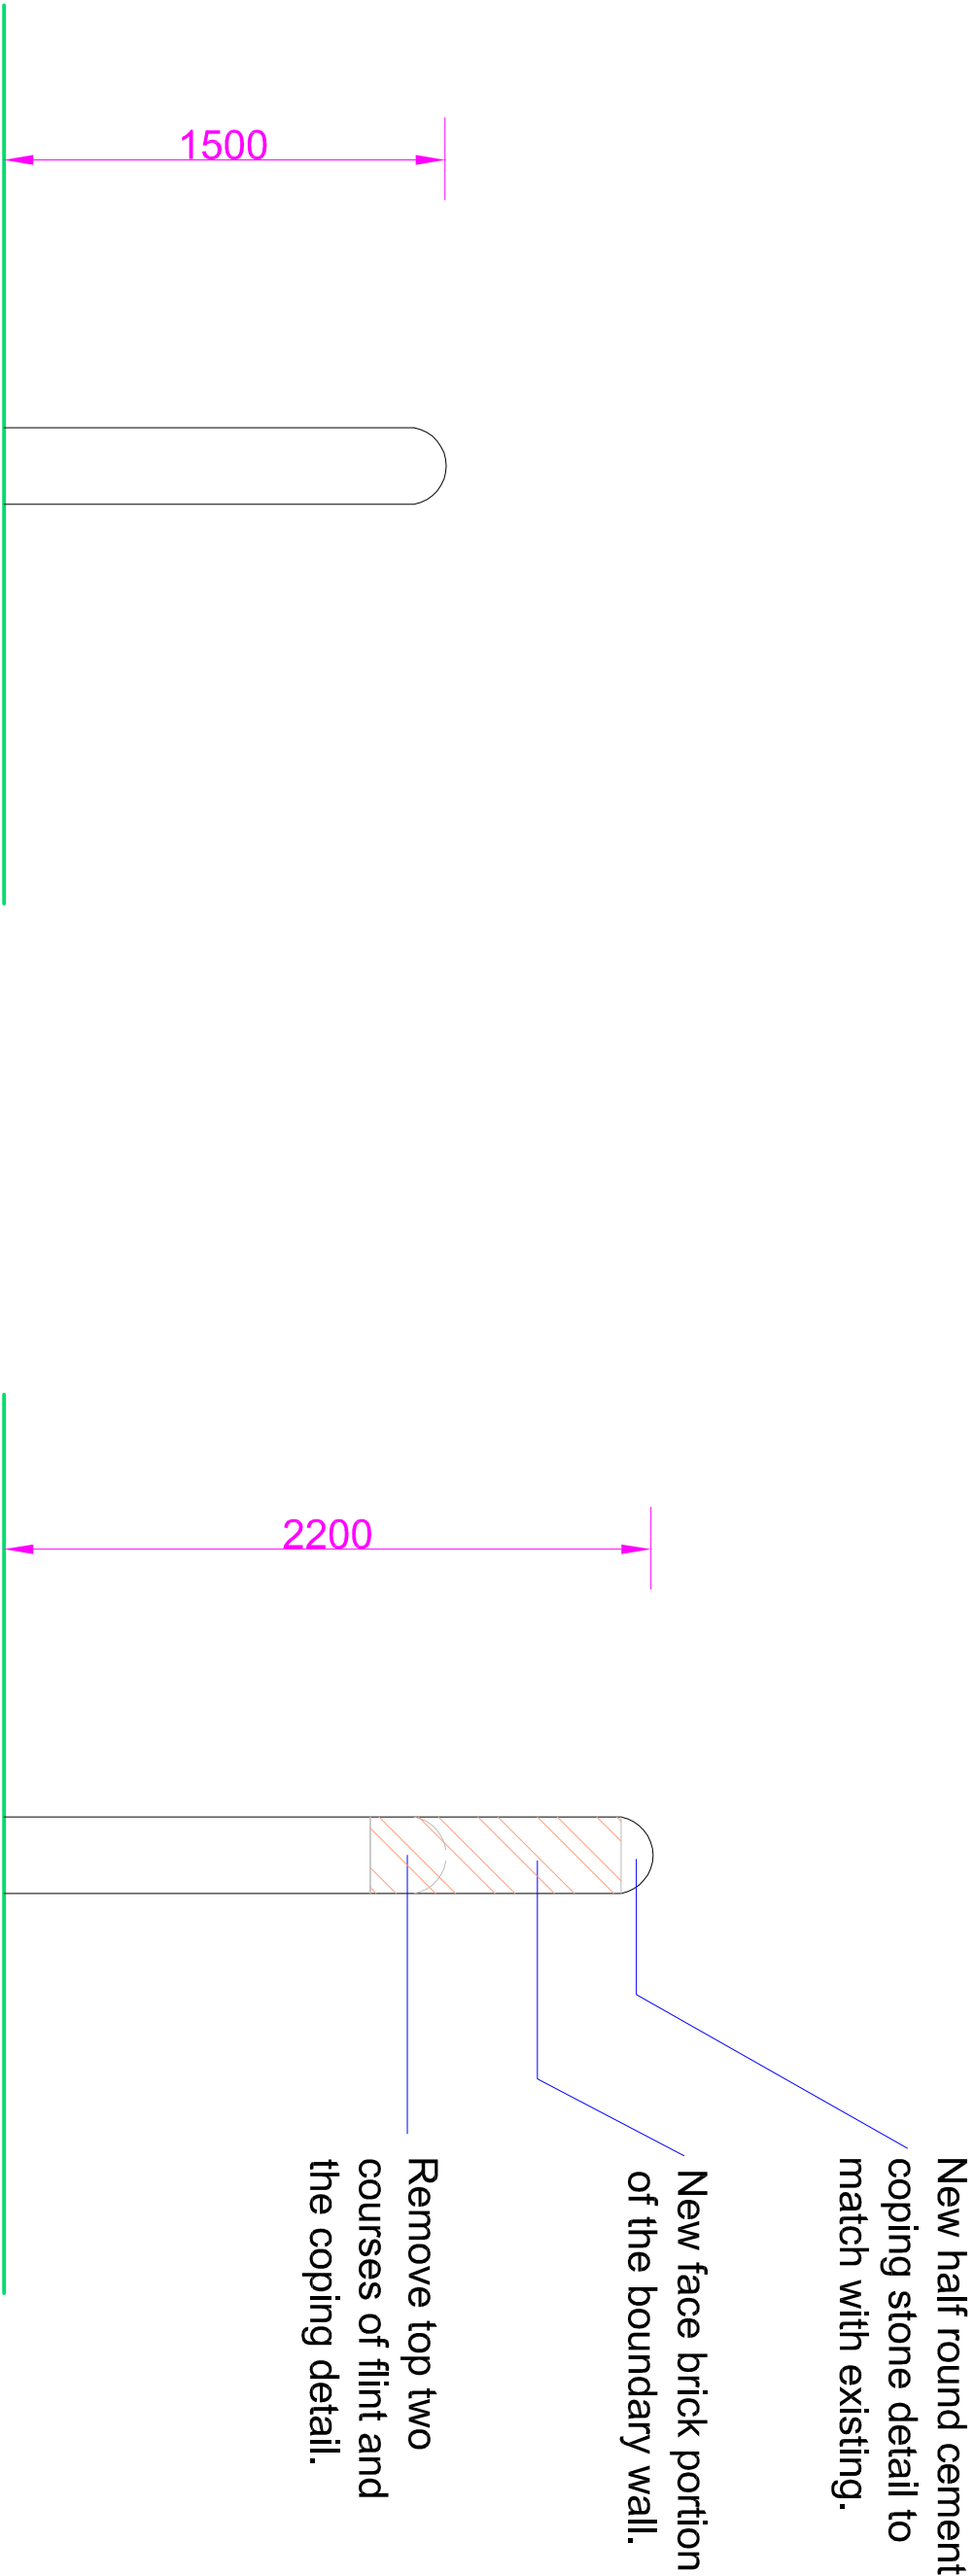

EXISTING SECTION

PROPOSED SECTION

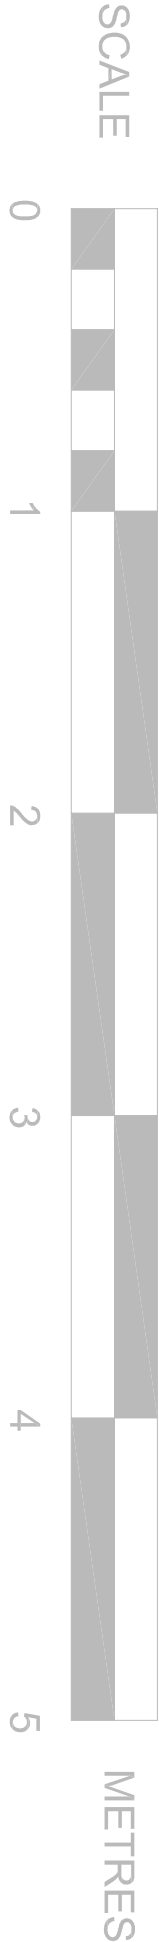

SUSSEX BUILDING CONSULTANCY LIMITED

1 SEA LANE, MIDDLETON ON SEA,
BOGNOR REGIS, WEST SUSSEX.

SCALE - 1/25 REV - DATE - 13/11/2018

LABC partner

3 NORTHCOTE ROAD
BOGNOR REGIS
PO21 3LZ
TEL/FAX - (01243) 861379