


Existing Ground Floor

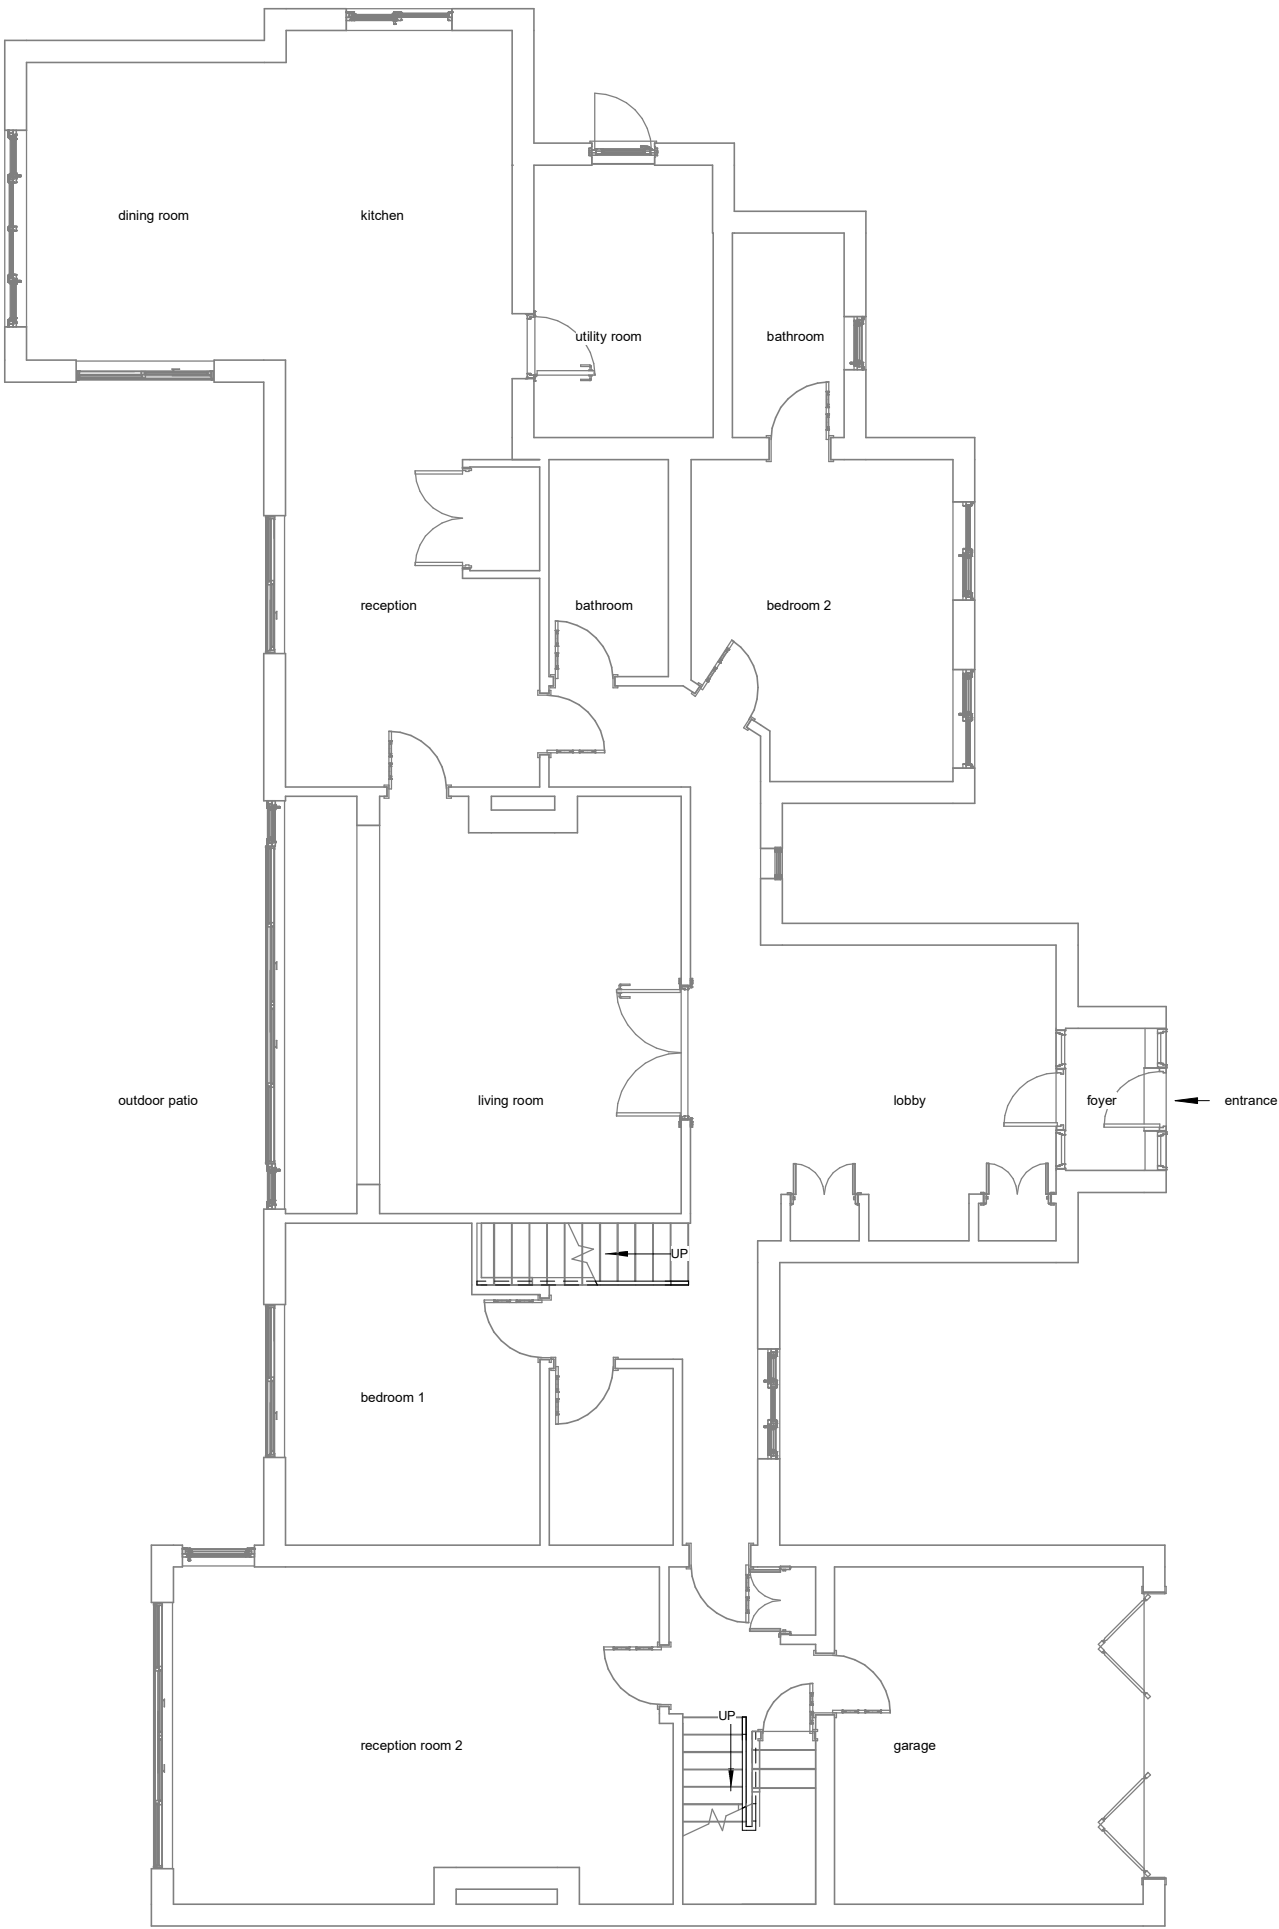

1:500									50
1:200									20
1:100									10
1:50									5



PROJECT	11 Sea Way PO22 7RZ		CLIENT		Everret			
			Date	Issue Date	Scale (@ A3)	1 : 100		
SHEET	Ground Floor Existing		Drawn by	SW	DRAWING NUMBER		REV	
			Checked by	SR	P 1			