


Proposed Ground Floor

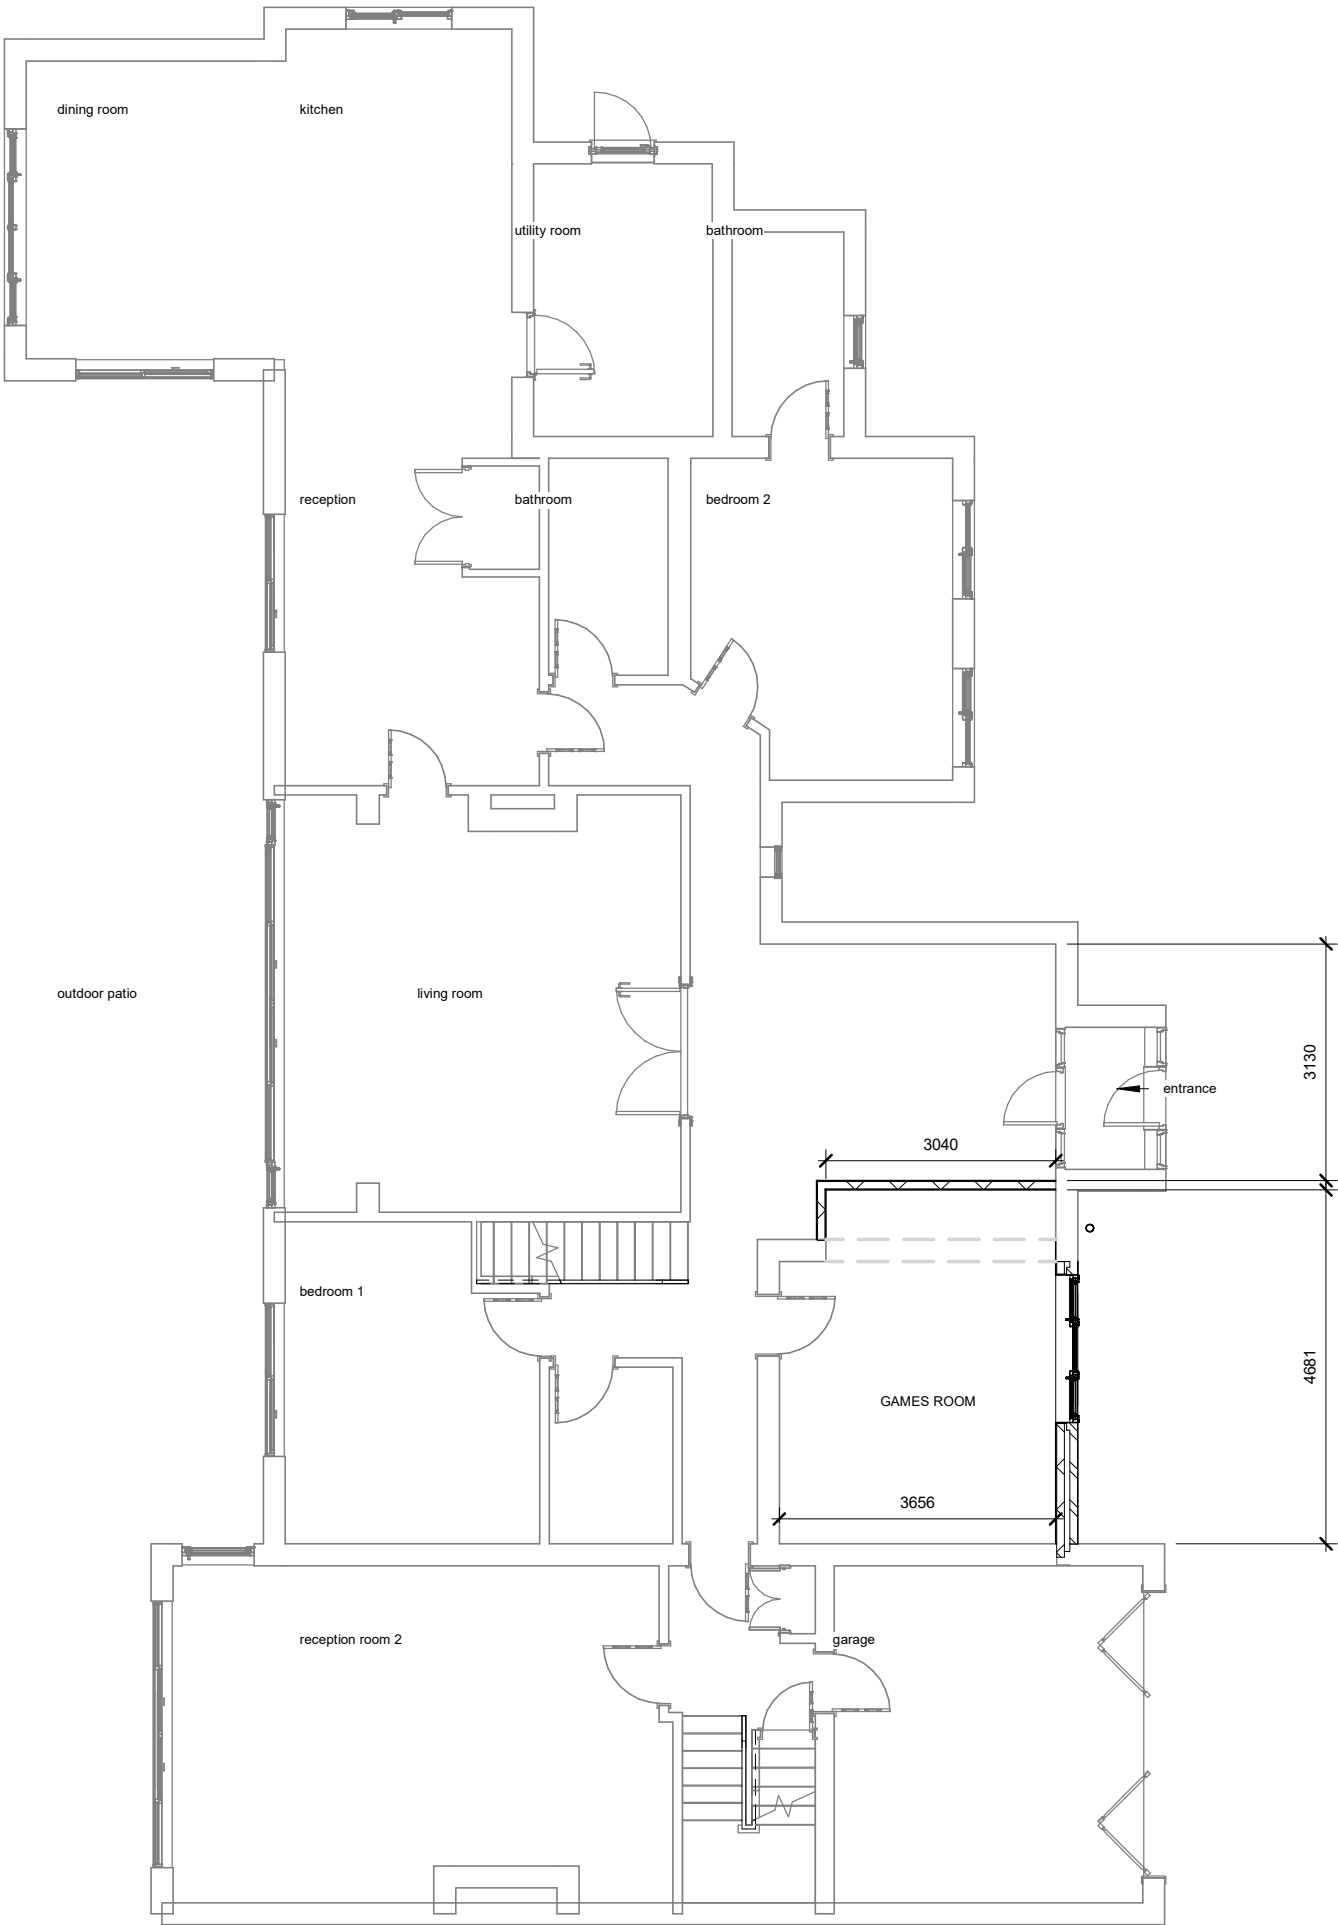

1:500										50
1:200										20
1:100										10
1:50										5



PROJECT	11 Sea Way PO22 7RZ	CLIENT				Everret	
		Date	Issue Date		Scale (@ A3)	1 : 100	
SHEET	Ground Floor Proposed	Drawn by	SW	DRAWING NUMBER			REV
		Checked by	SR	P 2			