


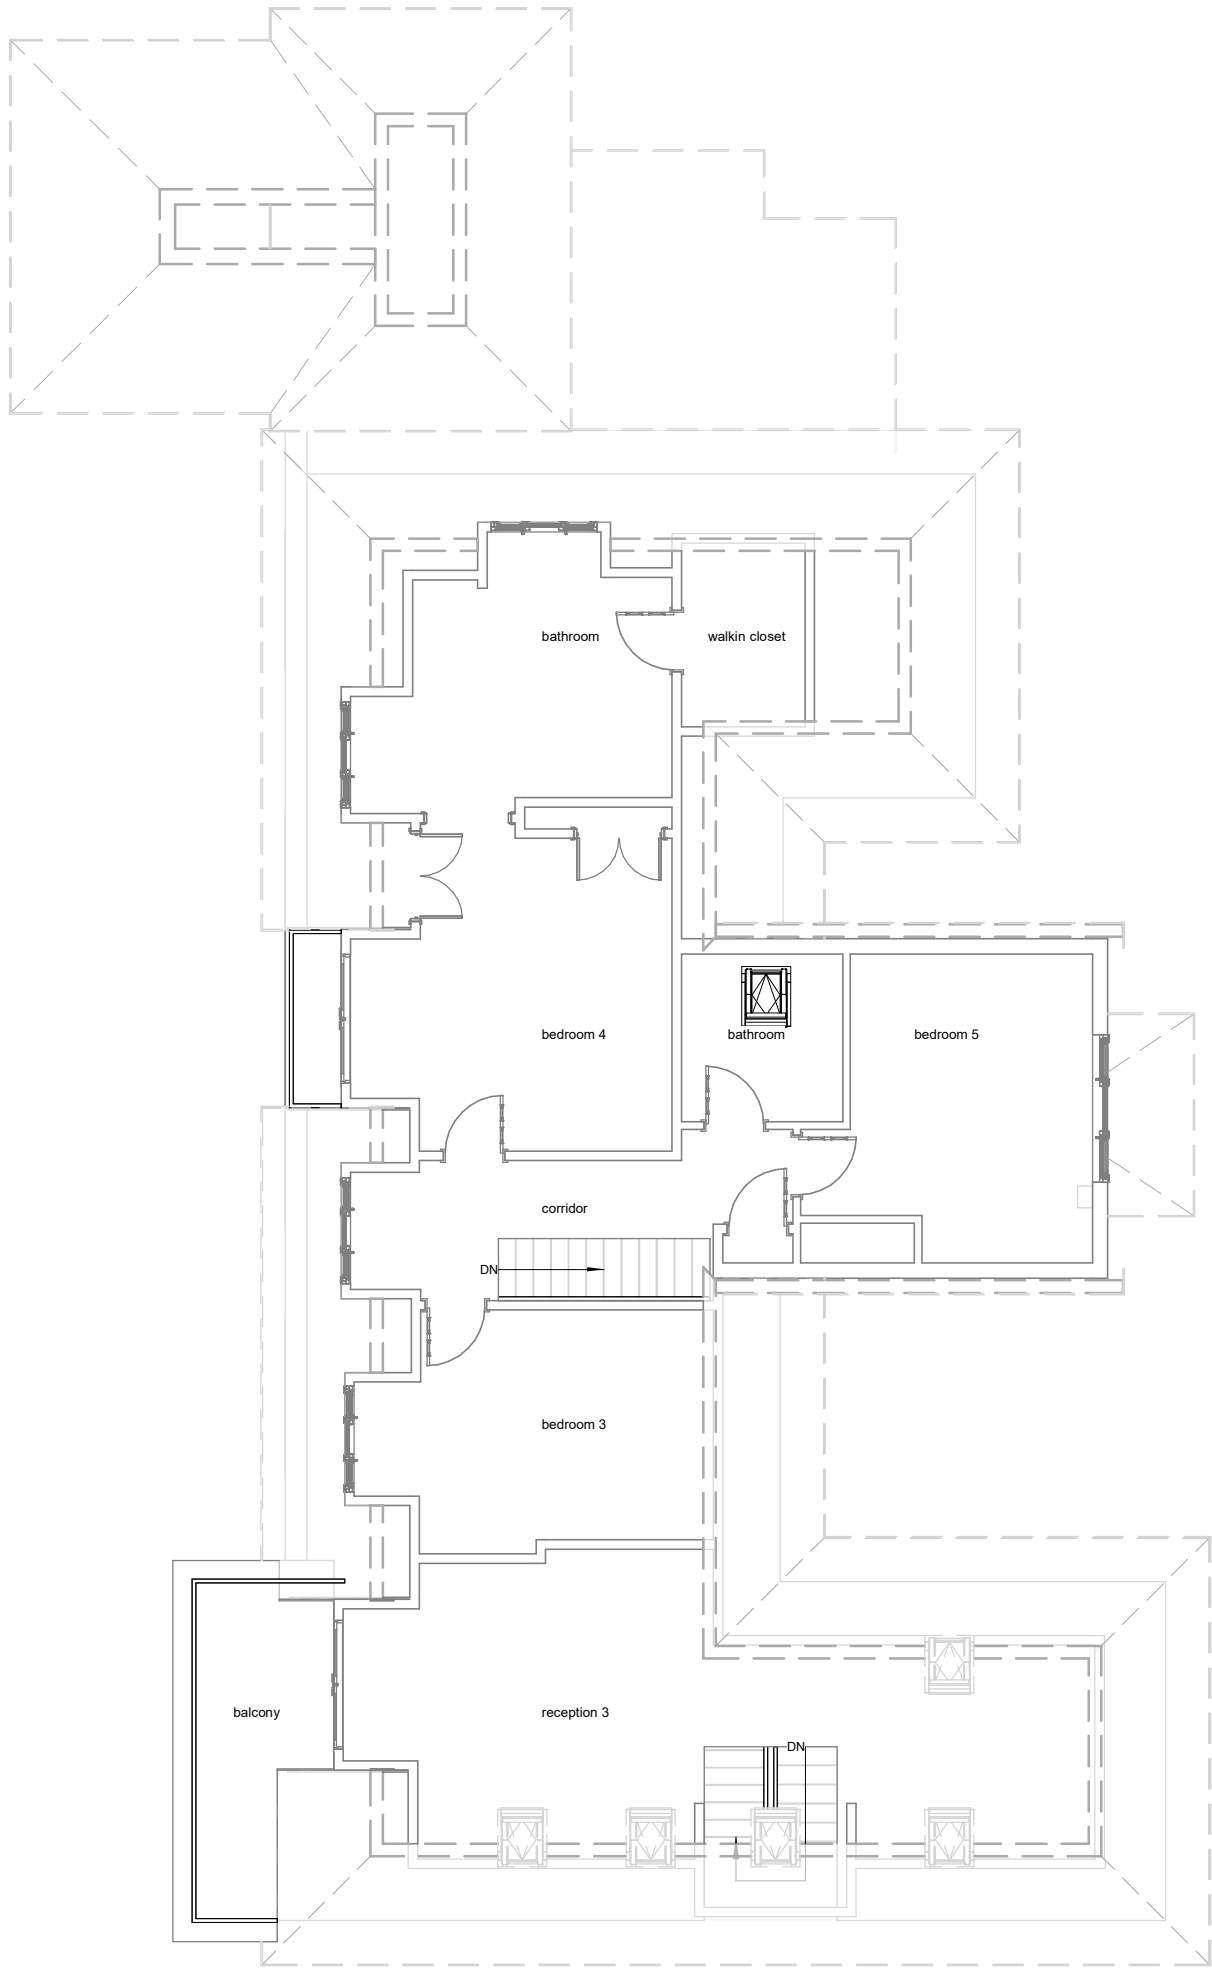

Existing First Floor

|       |  |  |  |  |  |  |  |  |  |    |
|-------|--|--|--|--|--|--|--|--|--|----|
| 1:500 |  |  |  |  |  |  |  |  |  | 50 |
| 1:200 |  |  |  |  |  |  |  |  |  | 20 |
| 1:100 |  |  |  |  |  |  |  |  |  | 10 |
| 1:50  |  |  |  |  |  |  |  |  |  | 5  |



|         |                      |            |            |                |              |         |     |
|---------|----------------------|------------|------------|----------------|--------------|---------|-----|
| PROJECT | 11 Sea Way PO22 7RZ  | CLIENT     |            |                |              | Everret |     |
|         |                      | Date       | Issue Date |                | Scale (@ A3) | 1 : 100 |     |
| SHEET   | First Floor Existing | Drawn by   | SW         | DRAWING NUMBER |              |         | REV |
|         |                      | Checked by | SR         | P 3            |              |         |     |