


Existing 3D 2

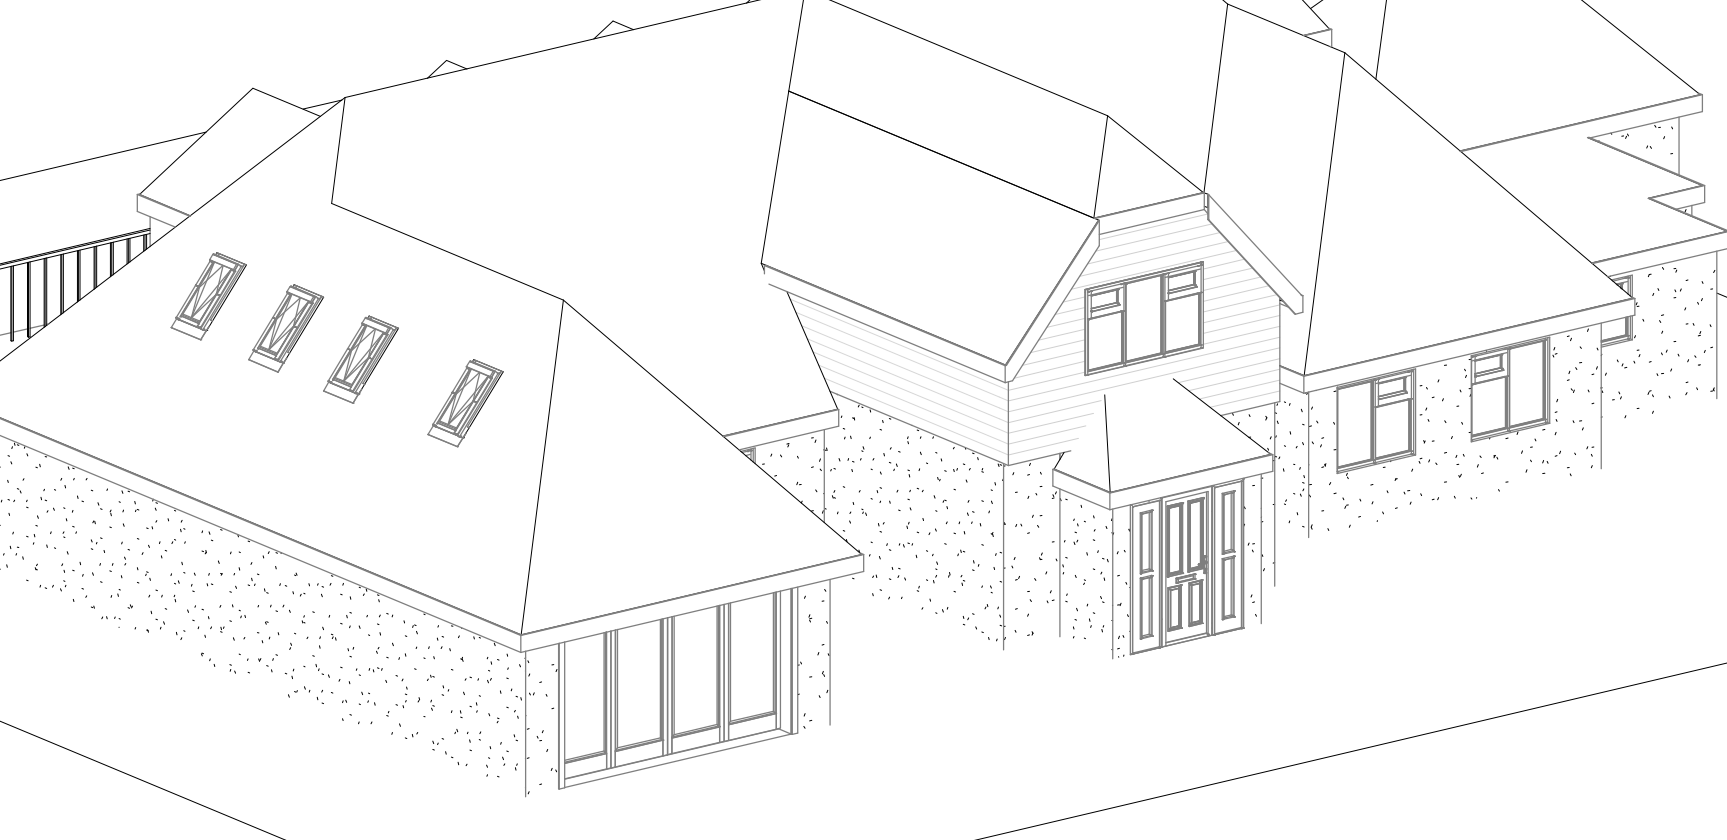

This 3D architectural rendering shows a complex of existing buildings. The primary structure is a large, multi-story building with a complex roofline featuring several gables and dormers. The roof is light gray, while the walls are a mix of light gray horizontal siding and a darker, textured material. The building has numerous windows, including large multi-paned windows on the ground floor and smaller dormer windows. A small, covered entrance is visible. To the left, a smaller building with a similar roof style is partially visible. In the background, another building with a flat roof and a small chimney can be seen. The entire scene is set on a plain white ground plane with simple black lines indicating the building's footprint and surrounding area.

Proposed 3D 2

1:500					50
1:200					20
1:100					10
1:50					5



PROJECT 11 Sea Way P022 7RZ		CLIENT Everret				
		Date Issue Date		Scale (@ A3)		
SHEET 3D 2		Drawn by SW		DRAWING NUMBER		REV
		Checked by SR		P 9		