



Planning and Development Services
Arun District Council
Arun Civic Centre
Maltravers Road
Littlehampton
West Sussex
BN17 5LF

Developer Services
Southern Water
Sparrowgrove House
Sparrowgrove
Otterbourne
Hampshire
SO21 2SW

Your Ref
M/149/18/PL
Our Ref
PLAN-026140
Date
15/01/2019

Dear Sirs,

**Proposal: Removal of condition 2 imposed under M/112/07/ relating to annexe
being used as ancillary to main dwelling.**
Site: 7 St Nicholas Lane, Middleton on Sea, PO22 7SY.
M/149/18/PL

Thank you for your letter of 14/12/2018.


Southern Water has no objections to the removal of condition 2 submitted by the applicant.

Yours sincerely,



Luis Silva
Developer Services

SOUTHERN WATER

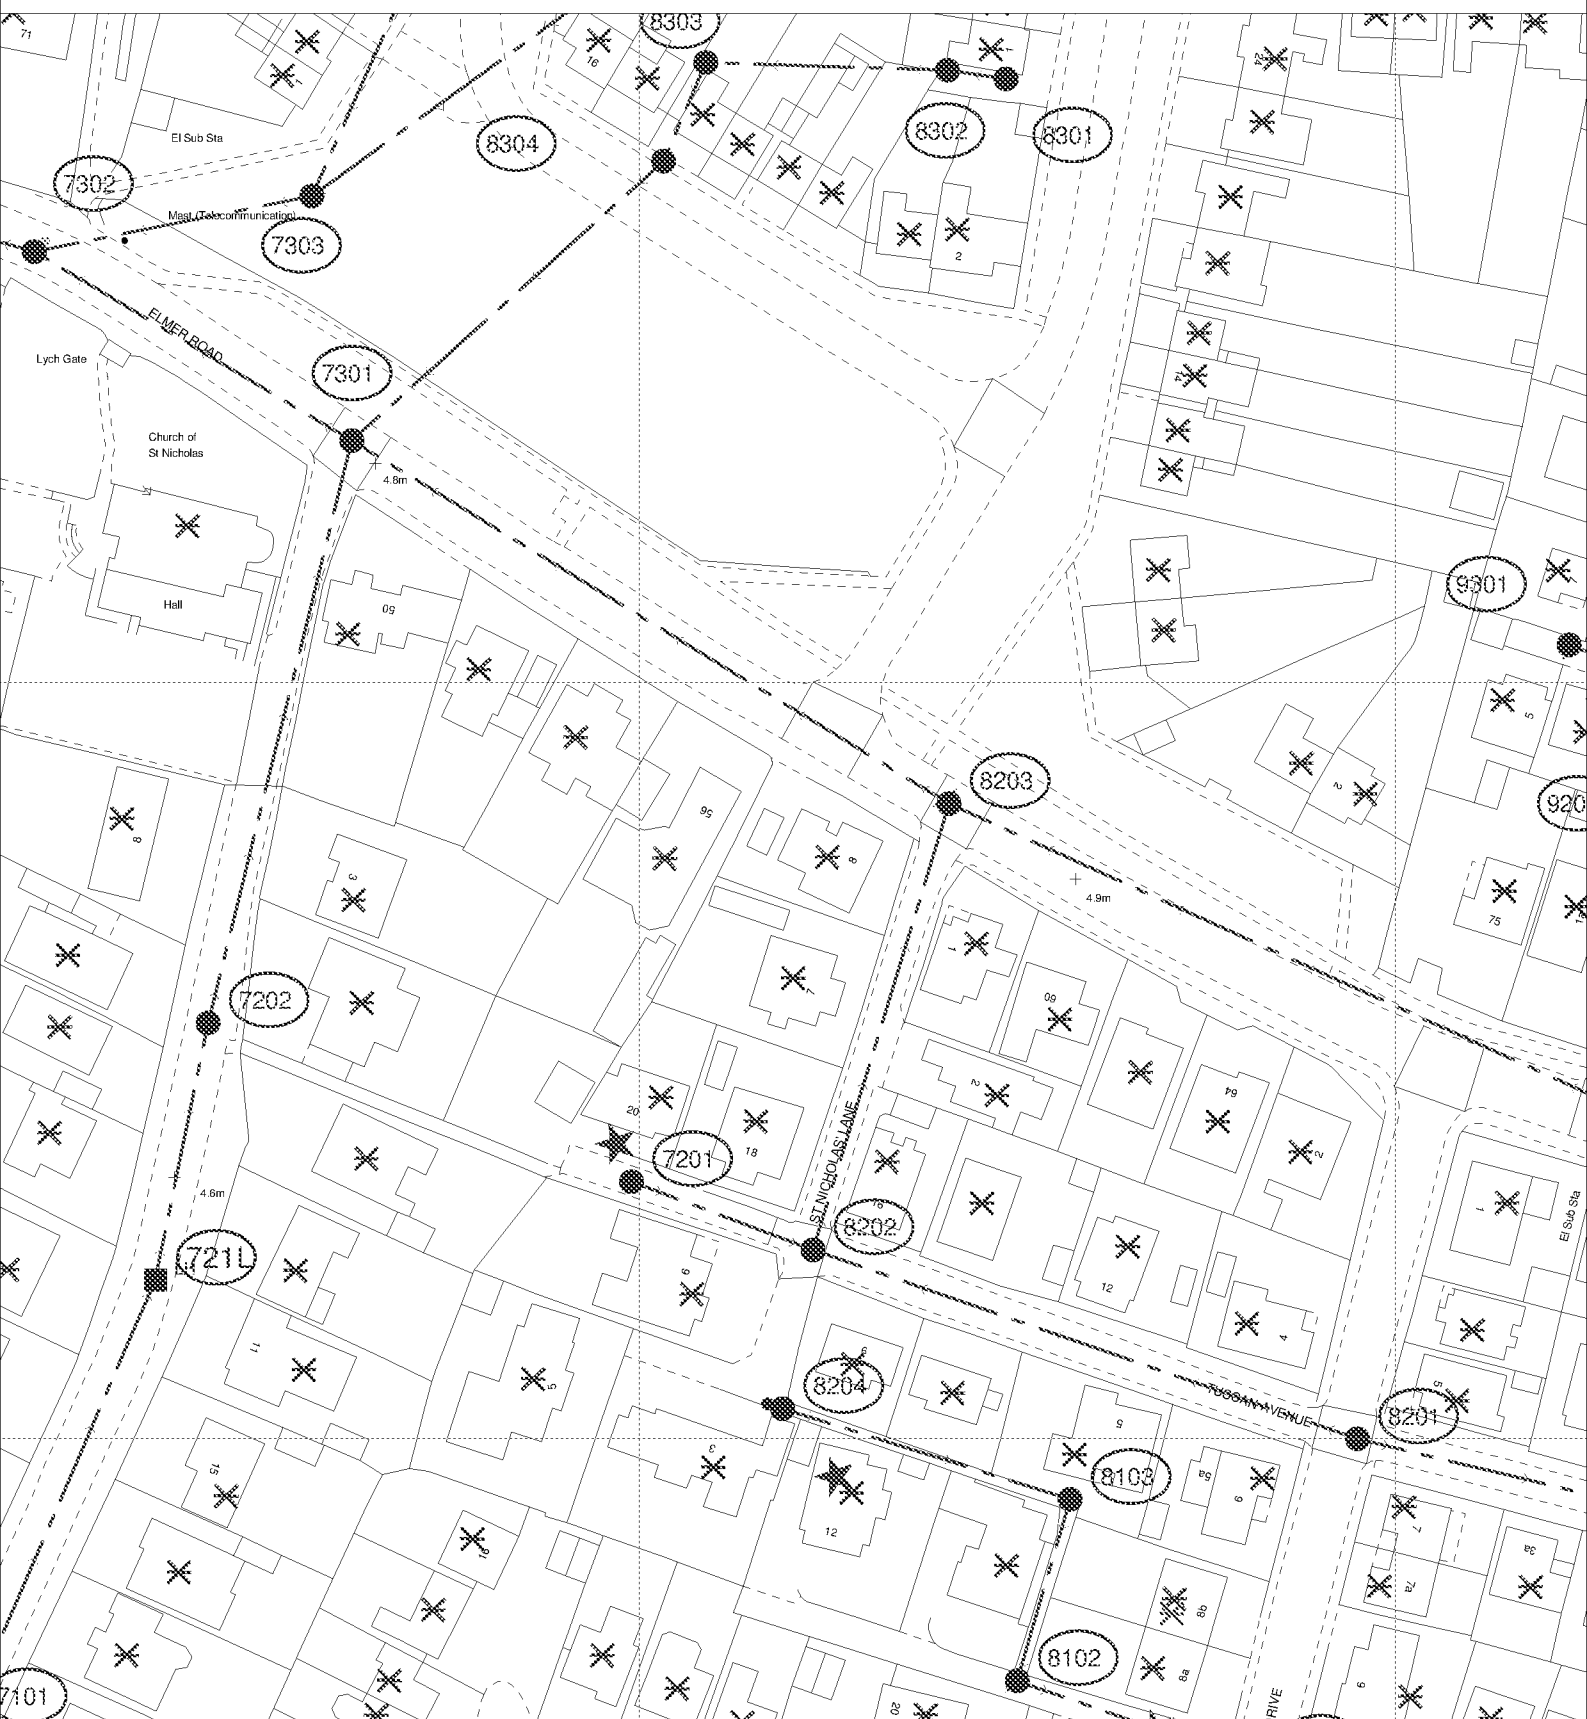

The positions of pipes shown on this plan are believed to be correct, but Southern Water Services Ltd accept no responsibility in the event of inaccuracy. The actual positions should be determined on site.

Based upon Ordnance Survey Digital Data with the permission of the controller of H.M.S.O. Crown Copyright Reserved Licence No. WU 298530

O.S. REF: SU9700SE

Scale: 1:1000

Screen Print

WARNING: BAC pipes are constructed of Bonded Asbestos Cement

WARNING: Unknown (UNK) materials may include Bonded Asbestos Cement

ARUN DISTRICT COUNCIL M/149/18/PL



Printed By: chandne

Date: 9-1-2019

Southern Water MapGuide Browser

Requested By:

