
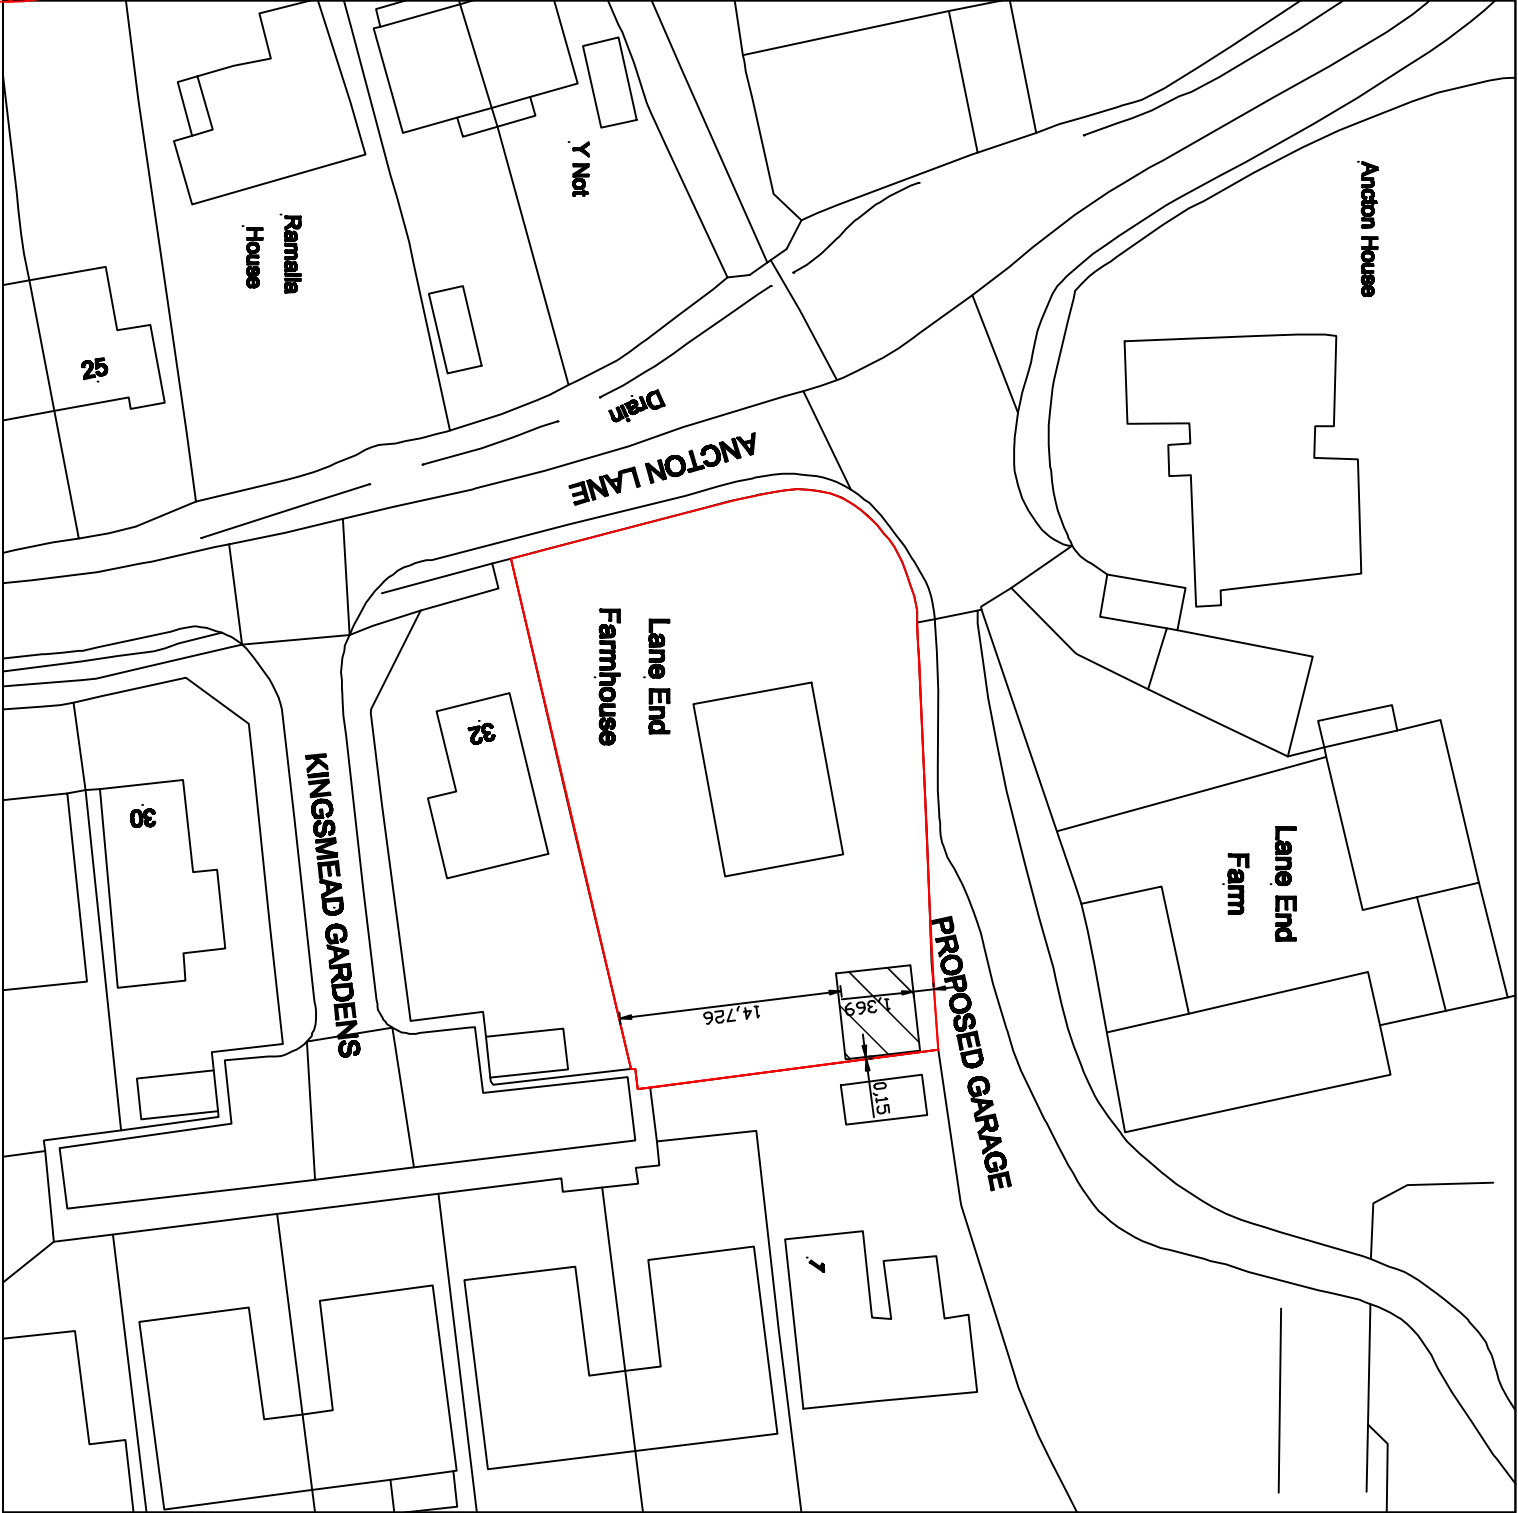


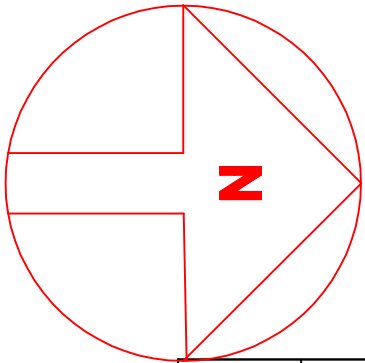

REVISIONS

Notes

1. These are computerised drawings for the purposes of obtaining planning & building regulations approvals & are based on overall measurements.
2. Dimensions shown must not be relied upon and must be checked on site and verified prior to commencement of work.
3. Where applicable this drawing is to be read in conjunction with other consultants' drawings & calculations.
4. Do not scale from these drawings, except for planning purposes.
5. Any Work undertaken prior to Planning and Building Regulations Approval is done so entirely at the Client/Contractors own risk.

- T. Murray

© 2017

TIM MURRAY MBENG

BUILDING CONSULTANT

6 Middleton Court, Elmer Rd

Middleton - on - Sea

West Sussex, PO22 8E

THE ASSOCIATION OF
BUILDING ENGINEERS

Tel: 01243 583676

PROJECT DETAIL

LANE END FARMHOUSE, ANCTON
LANE, MIDDLETON ON SEA,
POZZ 6NH

REPLACEMENT GARAGE

FOR: JUDITH PAMIR

DRAWING SCALE

EXISTING BLOCK PLAN 1/1250

DATE: FEBRUARY 2017

DRAWN: T. Murray

DRAWING: 17/09/3 REVISION: