


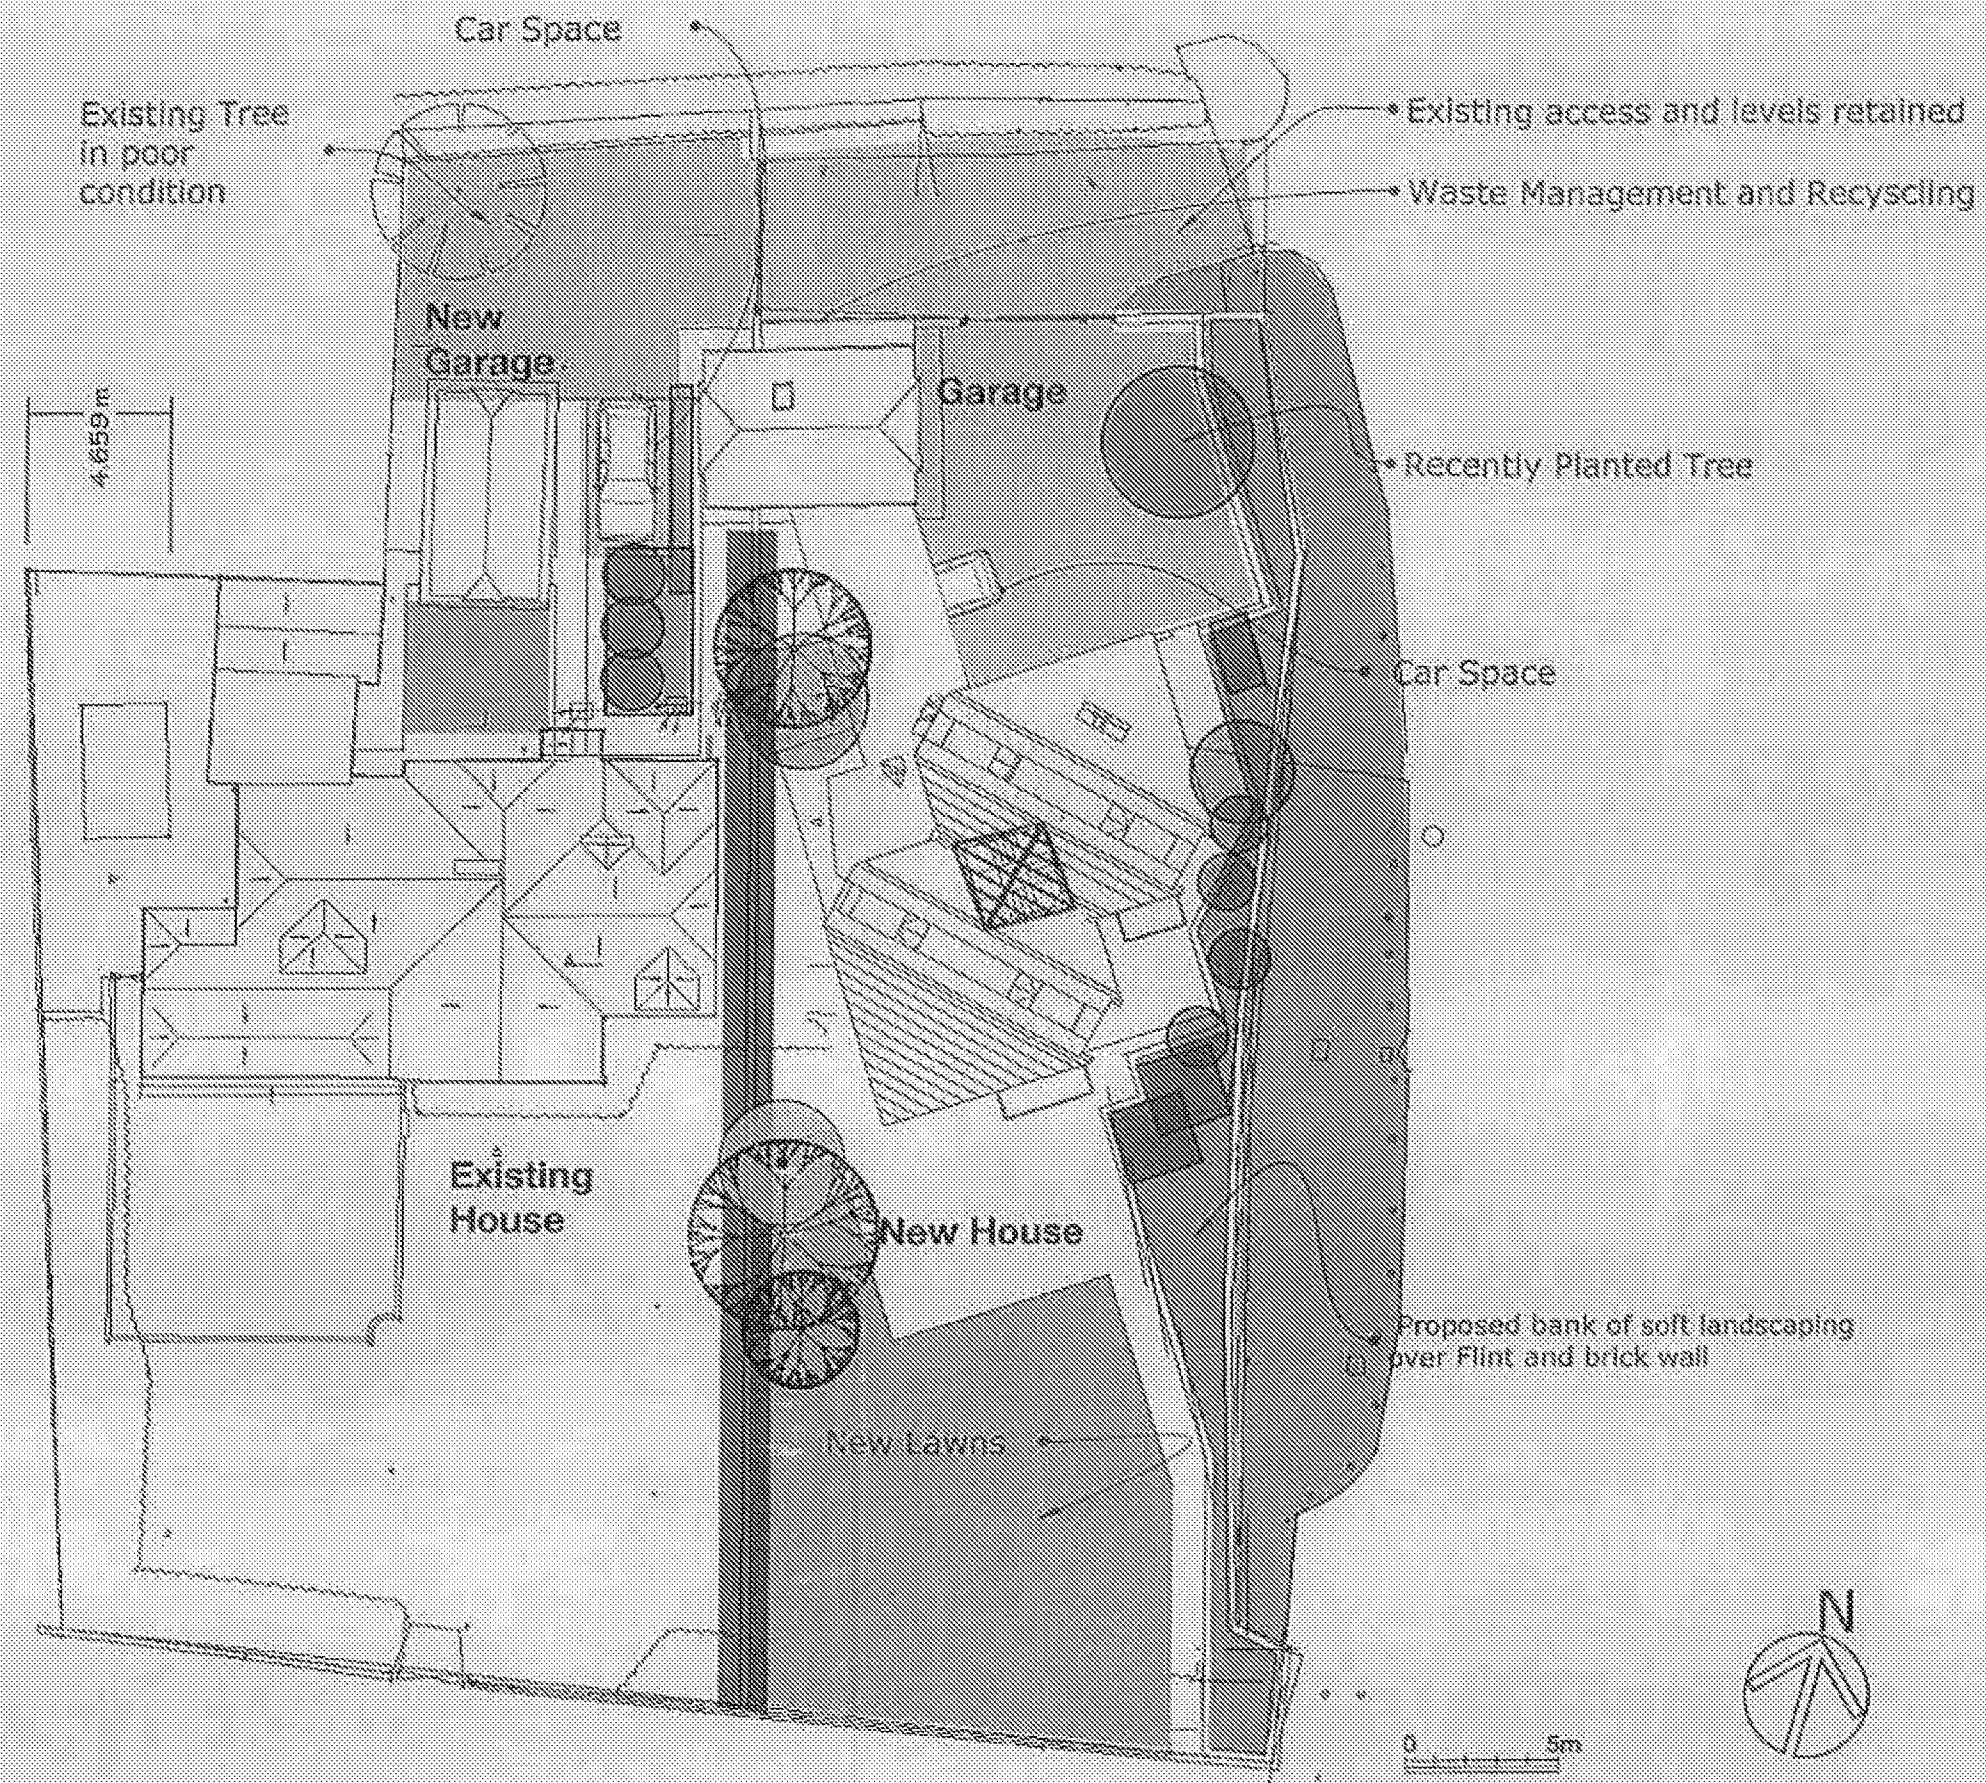

**Proposed Landscaping and Car Parking
1:250**