


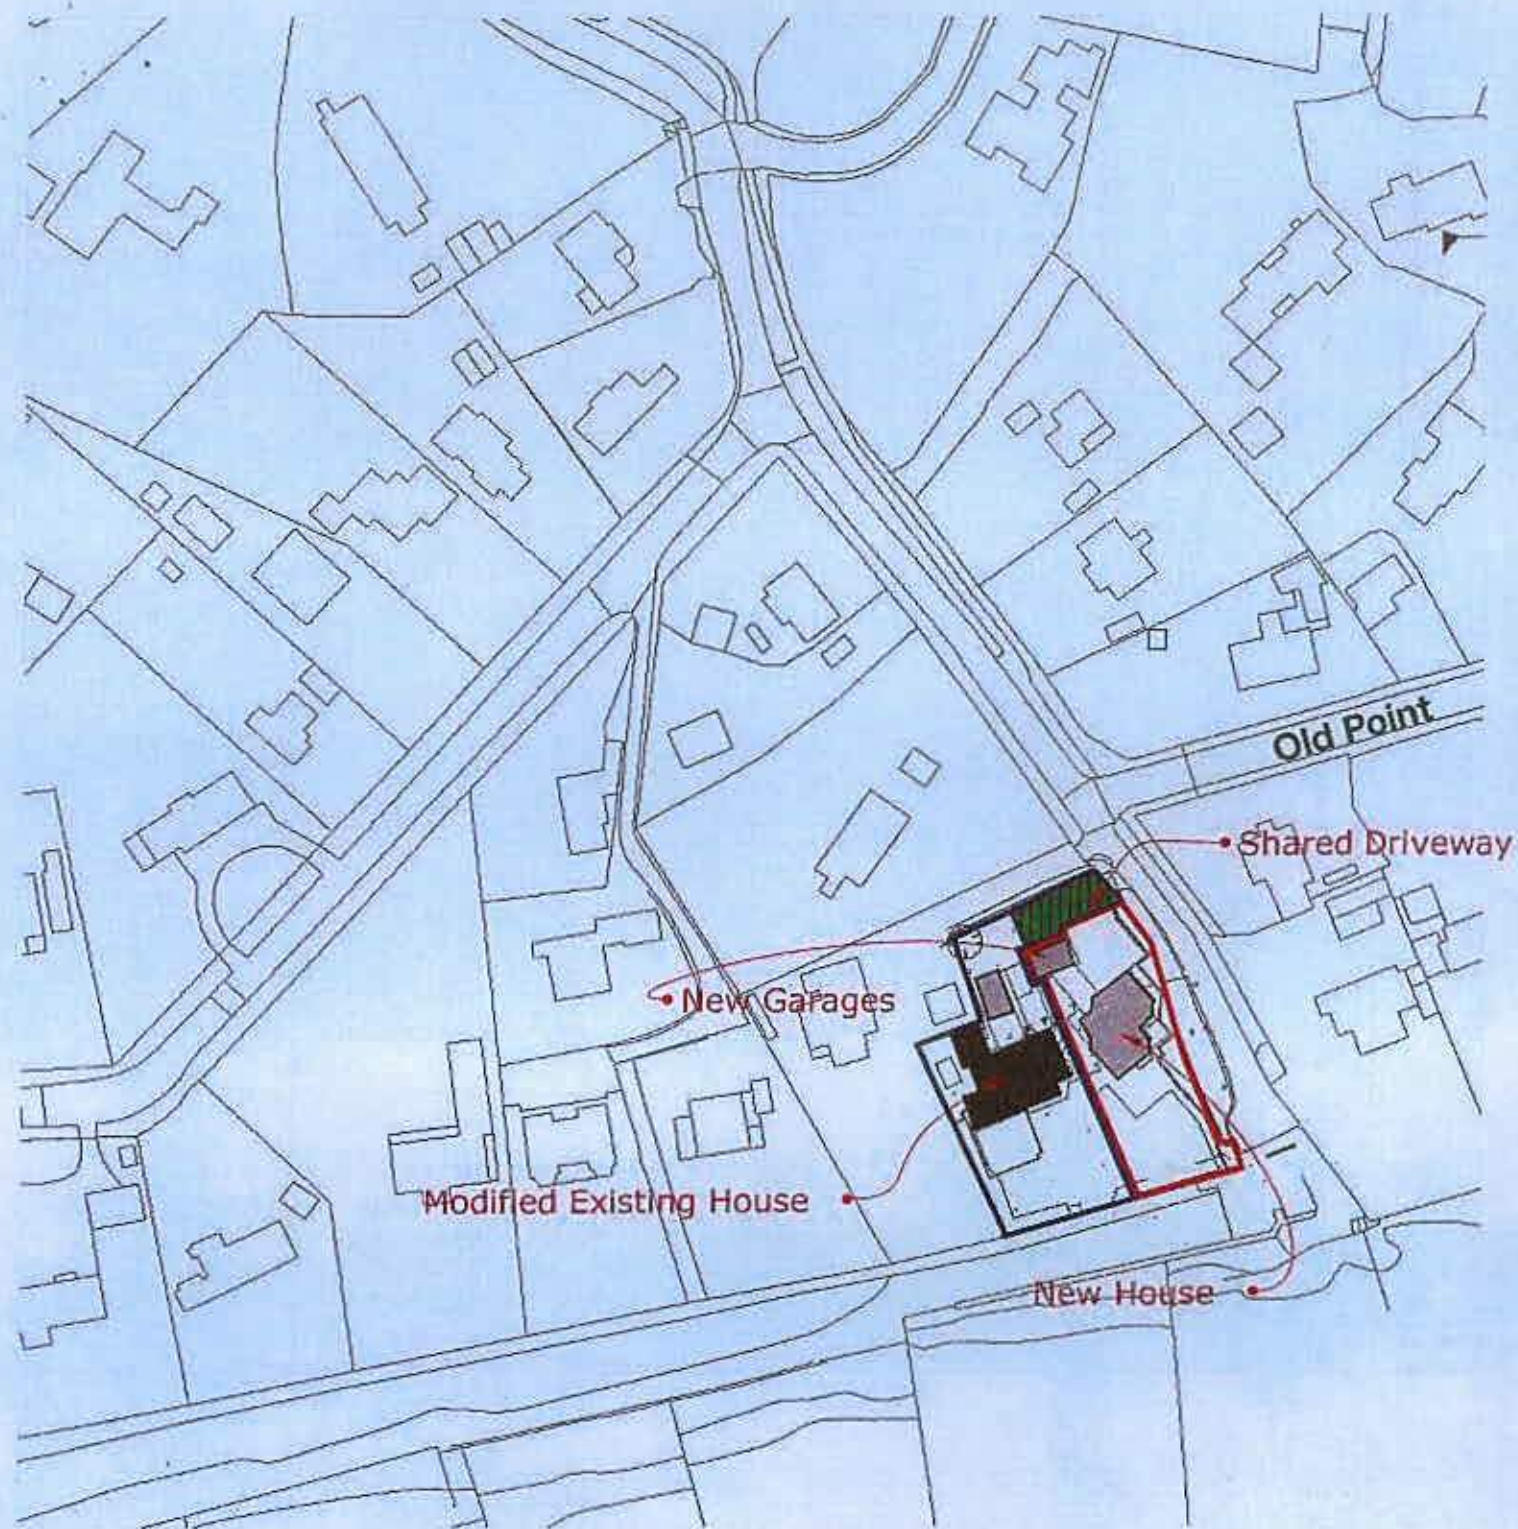

Site Location Proposed 1:1250 @A3



Site Location 1:1250 @A3

For Details Please refer to Site Plan overlays
 Drawing 12- demolitions
 Drawing 13- Landscaping
 Drawing 14 -Drainage