


Proposed Site Separation Showing
New Boundary Fence.
New Drainage layout
Demolition of GARAGE Pool House
formation of New Drive LEADING into
retained House

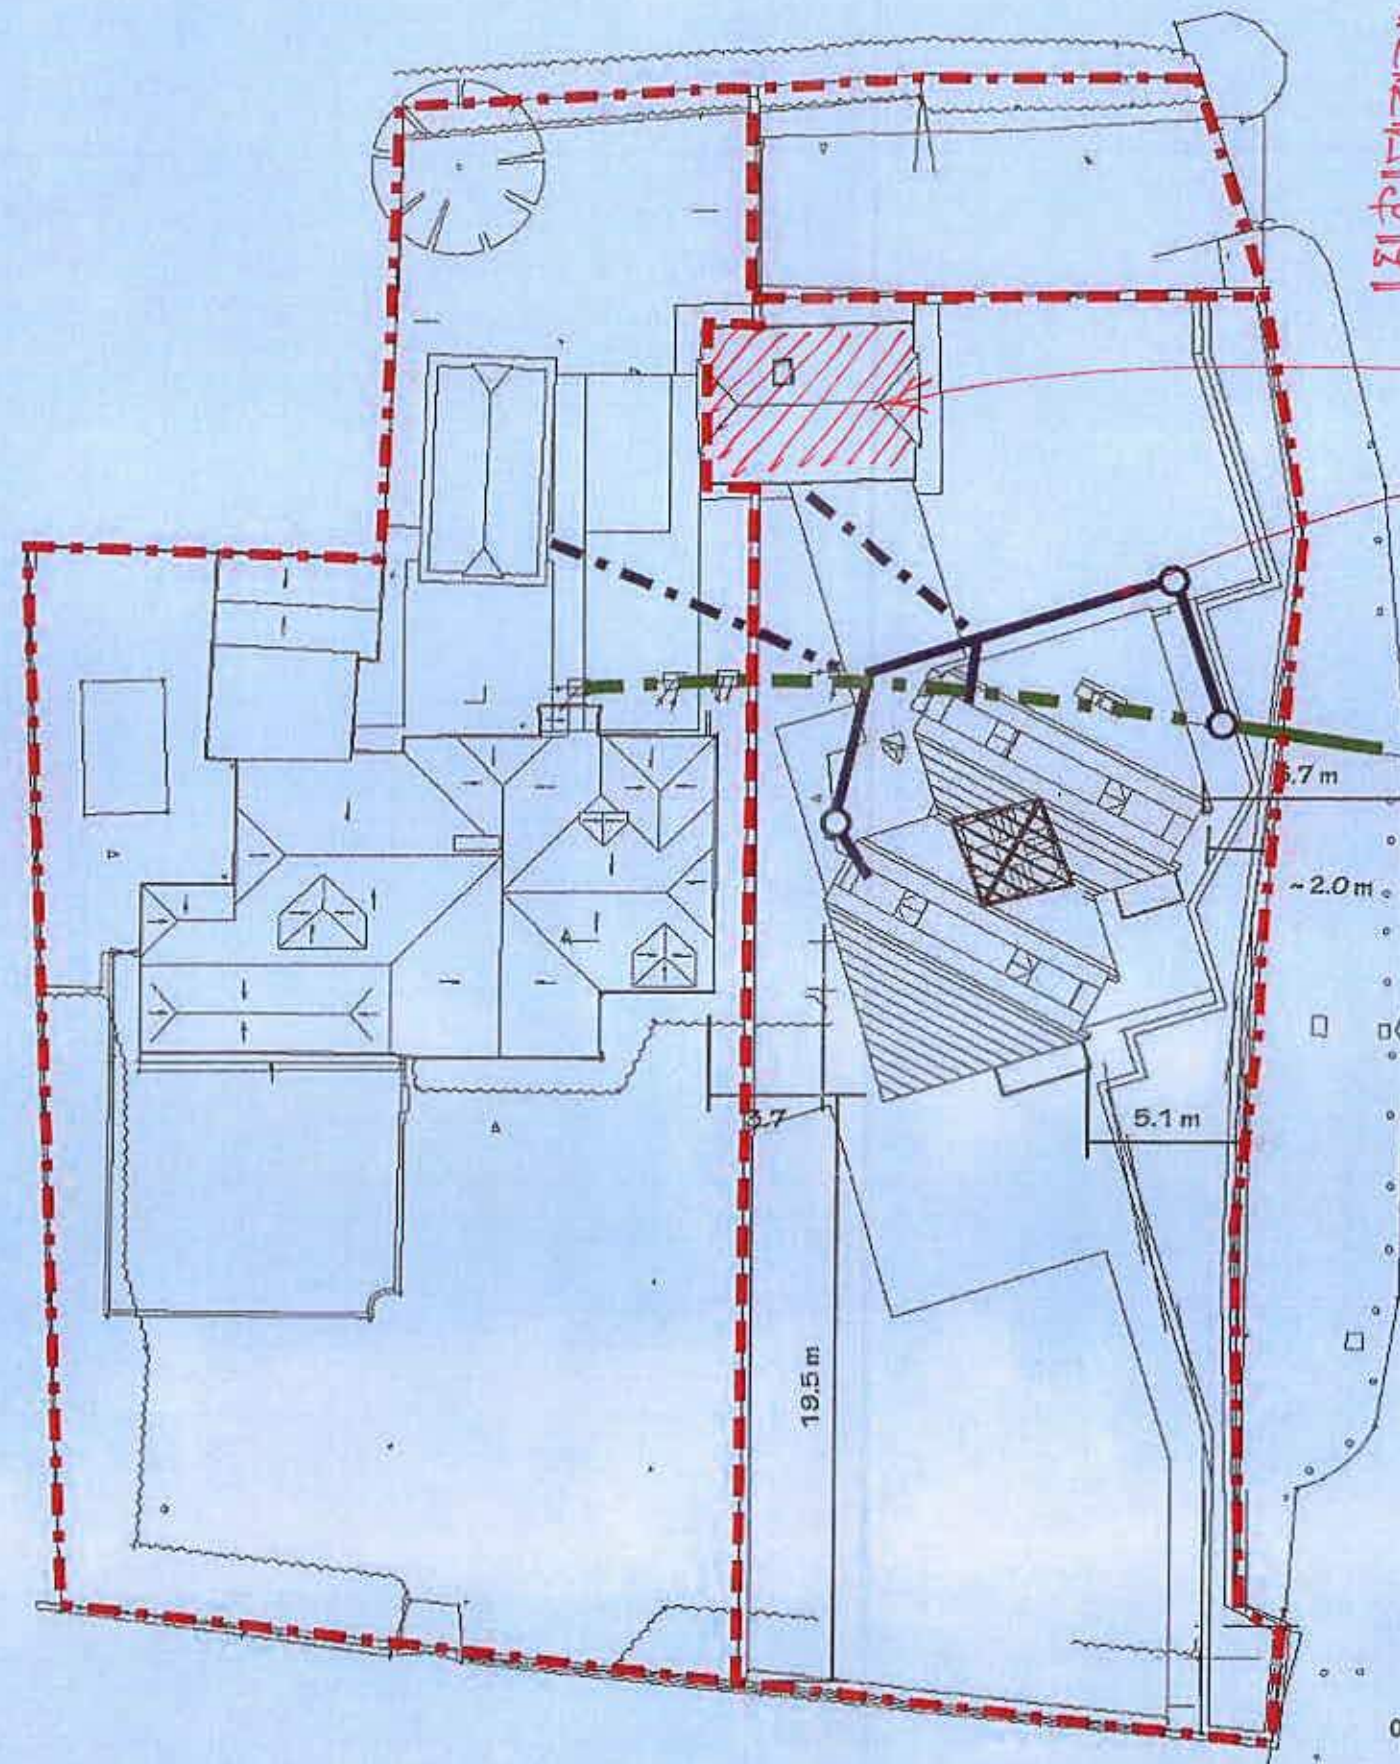

Demolished GARAGE

• Diverted Drainage

• Existing Manhole

All Works COMPLETE



0 5

Proposed Drainage diversions 1:250 @a3

Development boundary

Subdivision